DISCLAIMER

THIS MAP WAS PREPARED FOR LOCAL PROPERTY ASSESSMENT PURPOSES ONLY AND THE PARCELS SHOWN HEREON MAY NOT COMPLY WITH STATE AND LOCAL SUBDIVISION ORDINANCES, AND NO LIABILITY IS ASSUMED FOR THE USE OF THE INFORMATION SHOWN HEREON.

N 1/2 OF SE 1/4 SECTION 10, T.19S., R.26E., M.D.B. & M.

Tax Area Code 135–19

2–004
2–005
2–014
86–002

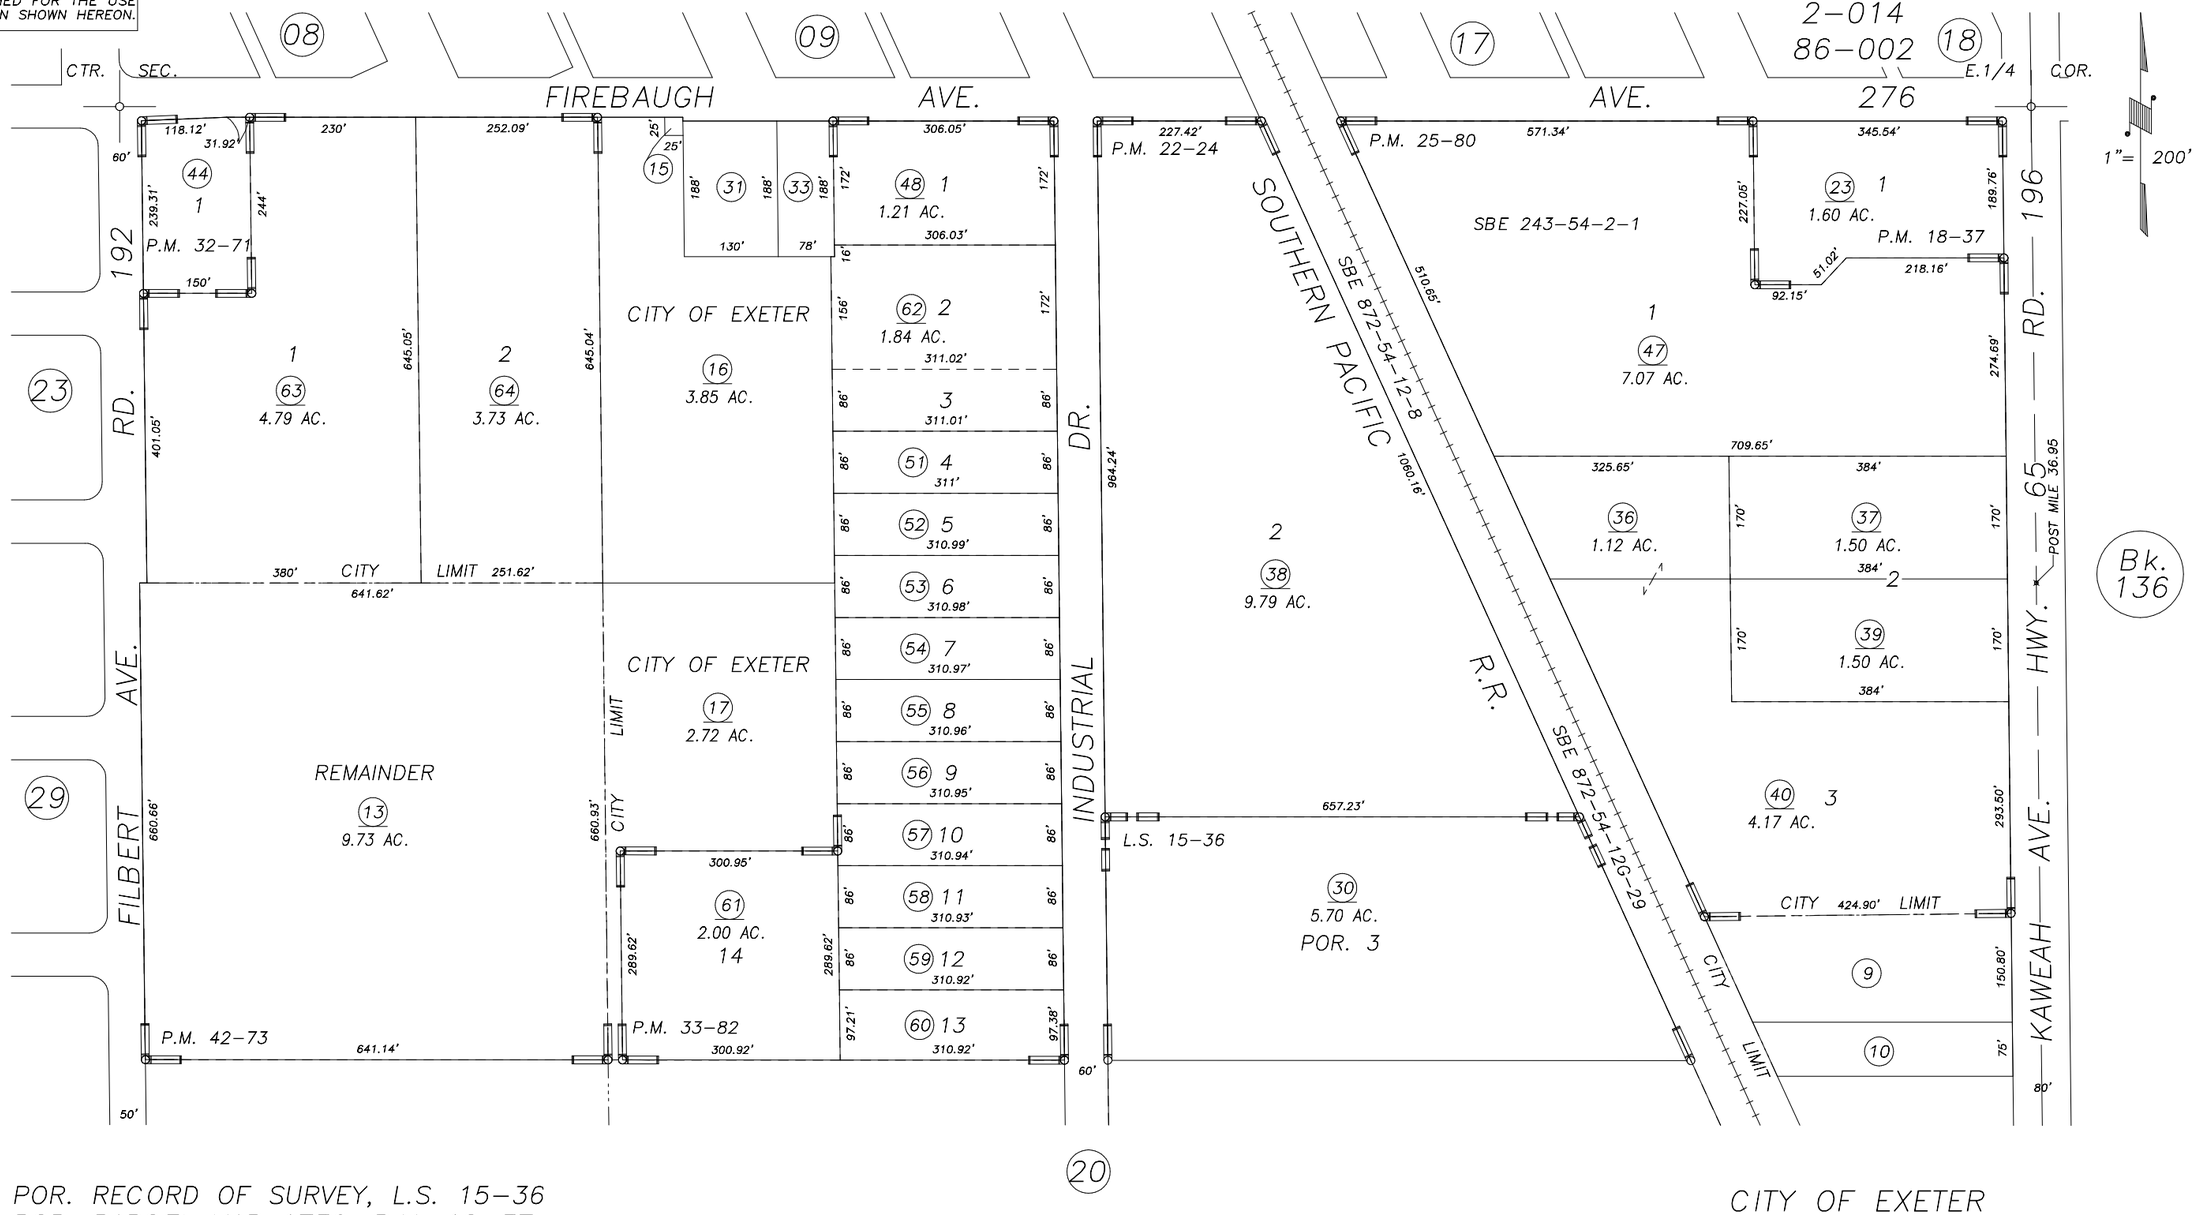

P.M. 42–73	6/29/95	KPT
REVISION	DATE	BY

POR. RECORD OF SURVEY, L.S. 15–36
POR. PARCEL MAP 1736, P.M. 18–37
POR. PARCEL MAP 2123, P.M. 22–24
PARCEL MAP 2479, P.M. 25–80
PARCEL MAP 3170, P.M. 32–71
PARCEL MAP 3280, P.M. 33–82
PARCEL MAP 4169, P.M. 42–73

NOTE: Assessor's Block Numbers Shown in Ellipses
Assessor's Parcel Numbers Shown in Circles

CITY OF EXETER
ASSESSOR'S MAPS BK. 135 , PG. 19 .
COUNTY OF TULARE, CALIF.

95/96