N1/2 OF SE1/4 SEC.10, T.19S., R.26E., M.D.B.&M.

Tax Area Codes 135–19
002–004
002–005
002–014
002–021

DISCLAIMER

THIS MAP WAS PREPARED FOR LOCAL PROPERTY ASSESSMENT PURPOSES ONLY AND THE PARCELS SHOWN HEREON MAY NOT COMPLY WITH STATE AND LOCAL SUBDIVISION ORDINANCES, AND NO LIABILITY IS ASSUMED FOR THE USE OF THE INFORMATION SHOWN HEREON.

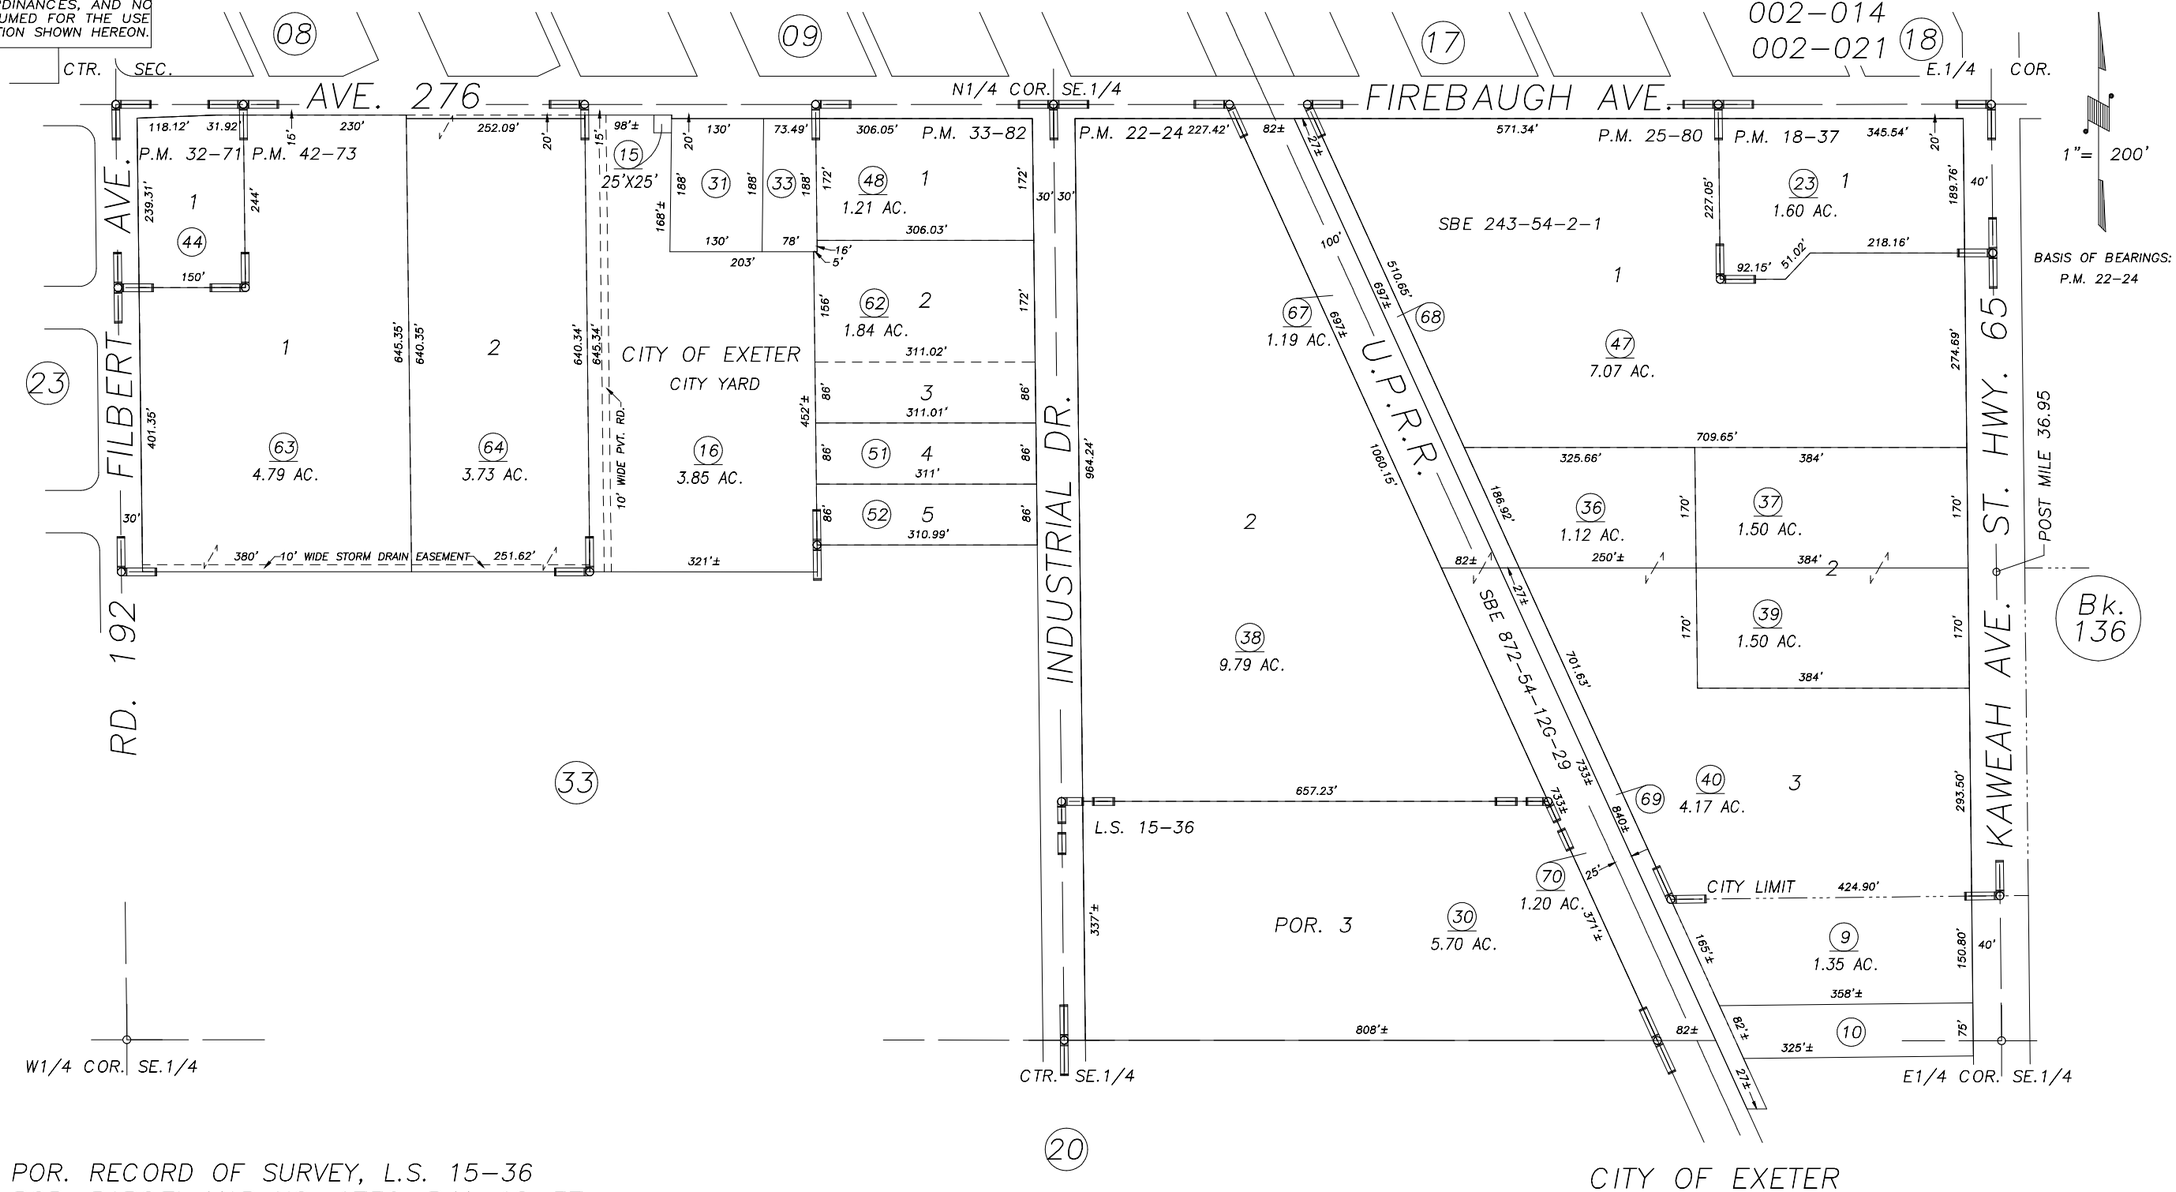

POR. RECORD OF SURVEY, L.S. 15–36
POR. PARCEL MAP NO. 1736, P.M. 18–37
POR. PARCEL MAP NO. 2123, P.M. 22–24
PARCEL MAP NO. 2479, P.M. 25–80
POR. PARCEL MAP NO. 3170, P.M. 32–71
POR. PARCEL MAP NO. 3280, P.M. 33–82
POR. PARCEL MAP NO. 4169, P.M. 42–73

CITY OF EXETER
ASSESSOR'S MAPS BK.135 , PG.19
COUNTY OF TULARE, CALIFORNIA, U.S.A.

NOTE: Assessor's Parcel Numbers Shown in Circles (1)
Assessor's Block Numbers Shown in Elipses (123)

REVISION	DATE	TECH
FIX PM 25–80	06/13/2008	KMS