S1/2 OF SE1/4 SEC.10, T.19S., R.26E., M.D.B.&M.

Tax Area Codes 135–20
002–004
002–005
002–021
086–002

DISCLAIMER

THIS MAP WAS PREPARED FOR LOCAL PROPERTY ASSESSMENT PURPOSES ONLY AND THE PARCELS SHOWN HEREON MAY NOT COMPLY WITH STATE AND LOCAL SUBDIVISION ORDINANCES, AND NO LIABILITY IS ASSUMED FOR THE USE OF THE INFORMATION SHOWN HEREON.

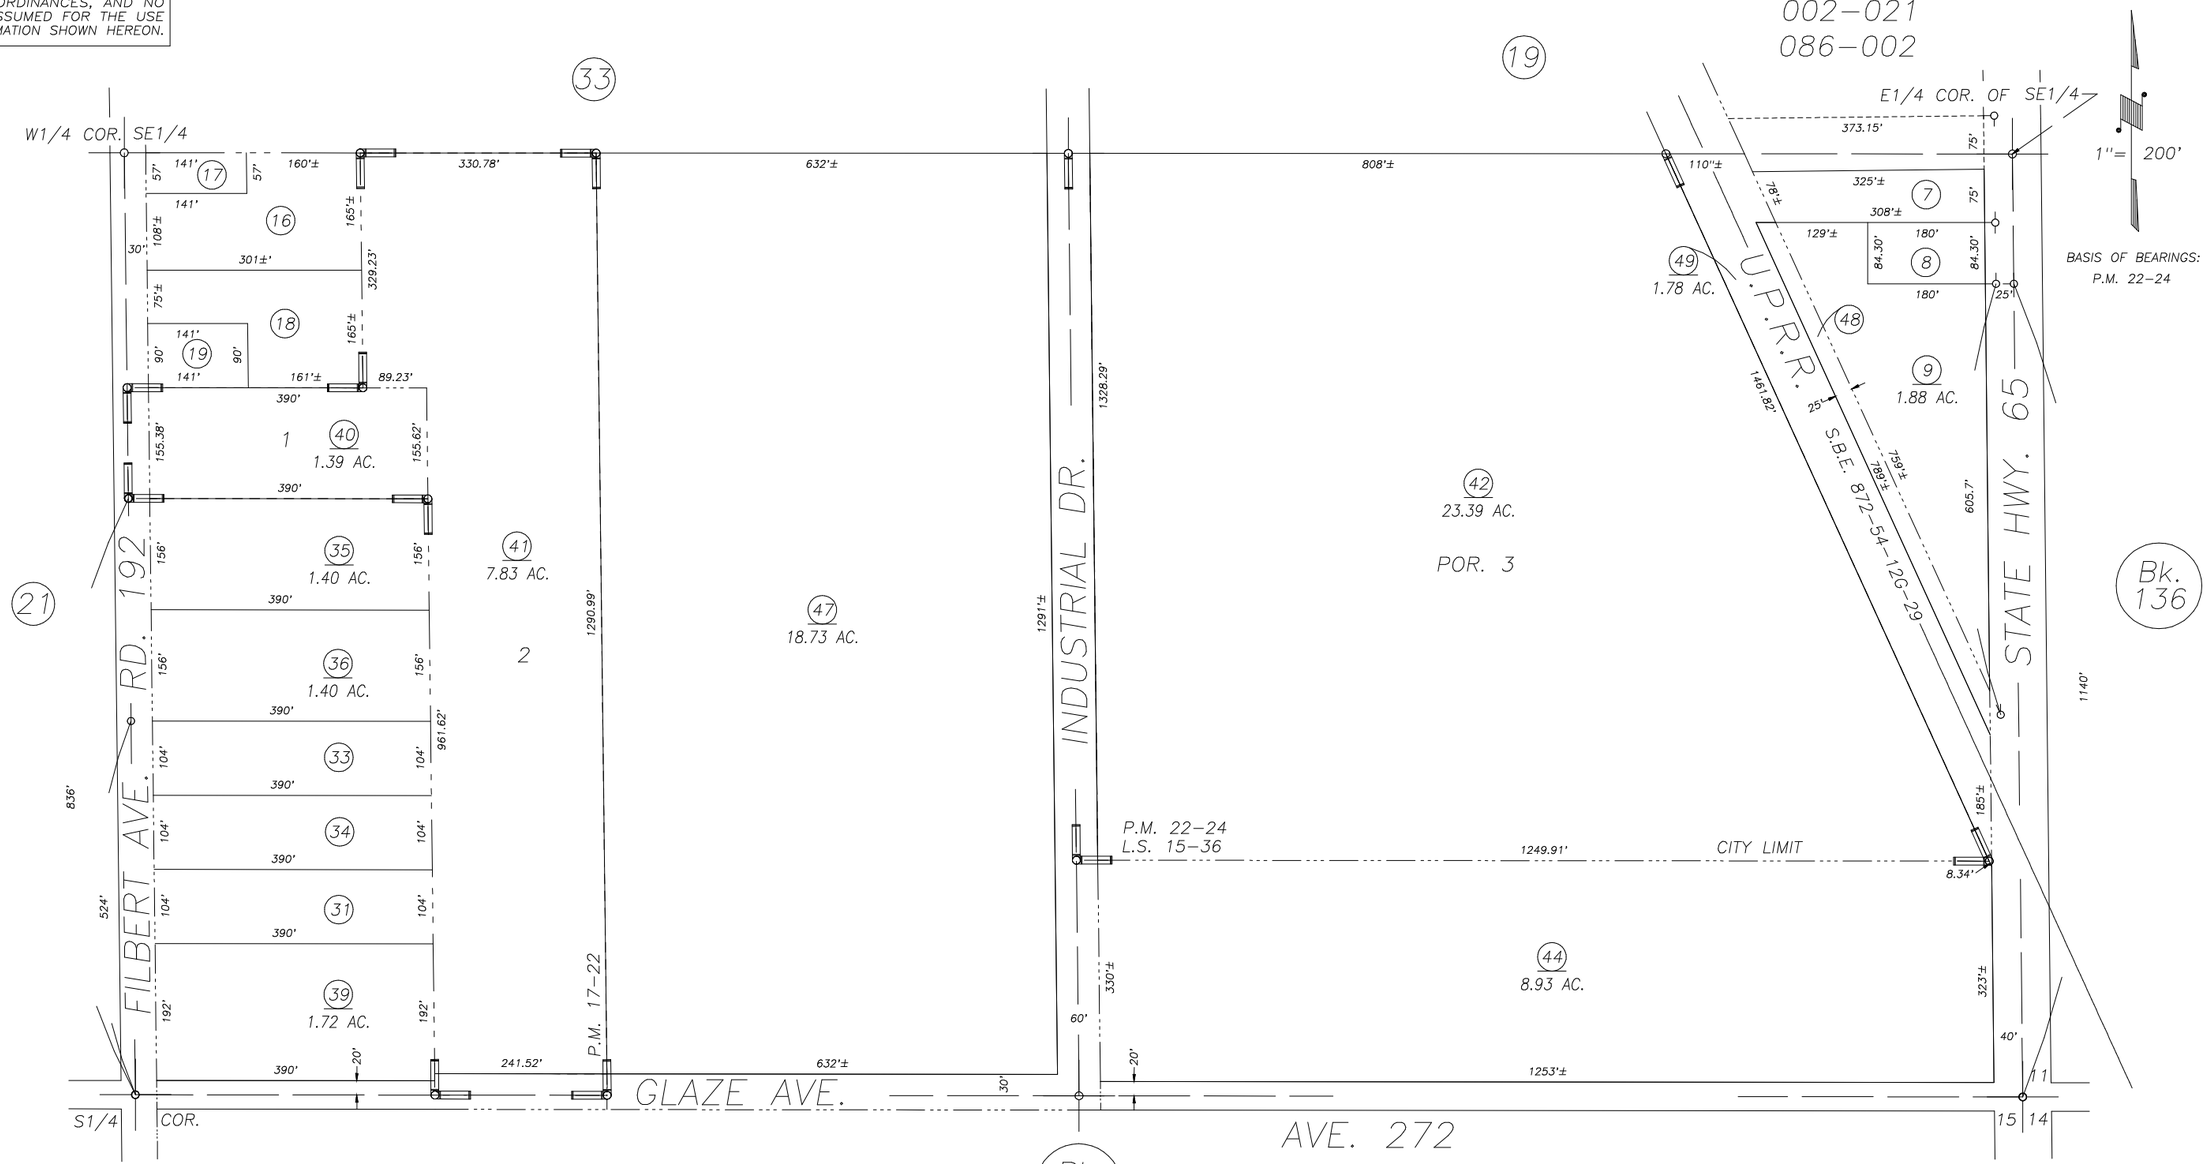

PARCEL MAP 1621, P.M. 17–22
POR. PARCEL MAP 2123, P.M. 22–24
POR. RECORD OF SURVEY, L.S. 15–36

VICINITY OF EXETER
ASSESSOR'S MAPS BK. 135 , PG. 20
COUNTY OF TULARE, CALIFORNIA, U.S.A.

NOTE: Assessor's Parcel Numbers Shown in Circles (1)
Assessor's Block Numbers Shown in Elipses (123)

REVISION	DATE	TECH
2004–0020295	05/23/2005	KMS