S1/2 OF SE1/4 OF SW1/4 SEC.10, T.19S., R.26E., M.D.B.&M.

Tax Area Codes 135–26
002–000
002–007

DISCLAIMER

THIS MAP WAS PREPARED FOR LOCAL PROPERTY ASSESSMENT PURPOSES ONLY AND THE PARCELS SHOWN HEREON MAY NOT COMPLY WITH STATE AND LOCAL SUBDIVISION ORDINANCES, AND NO LIABILITY IS ASSUMED FOR THE USE OF THE INFORMATION SHOWN HEREON.

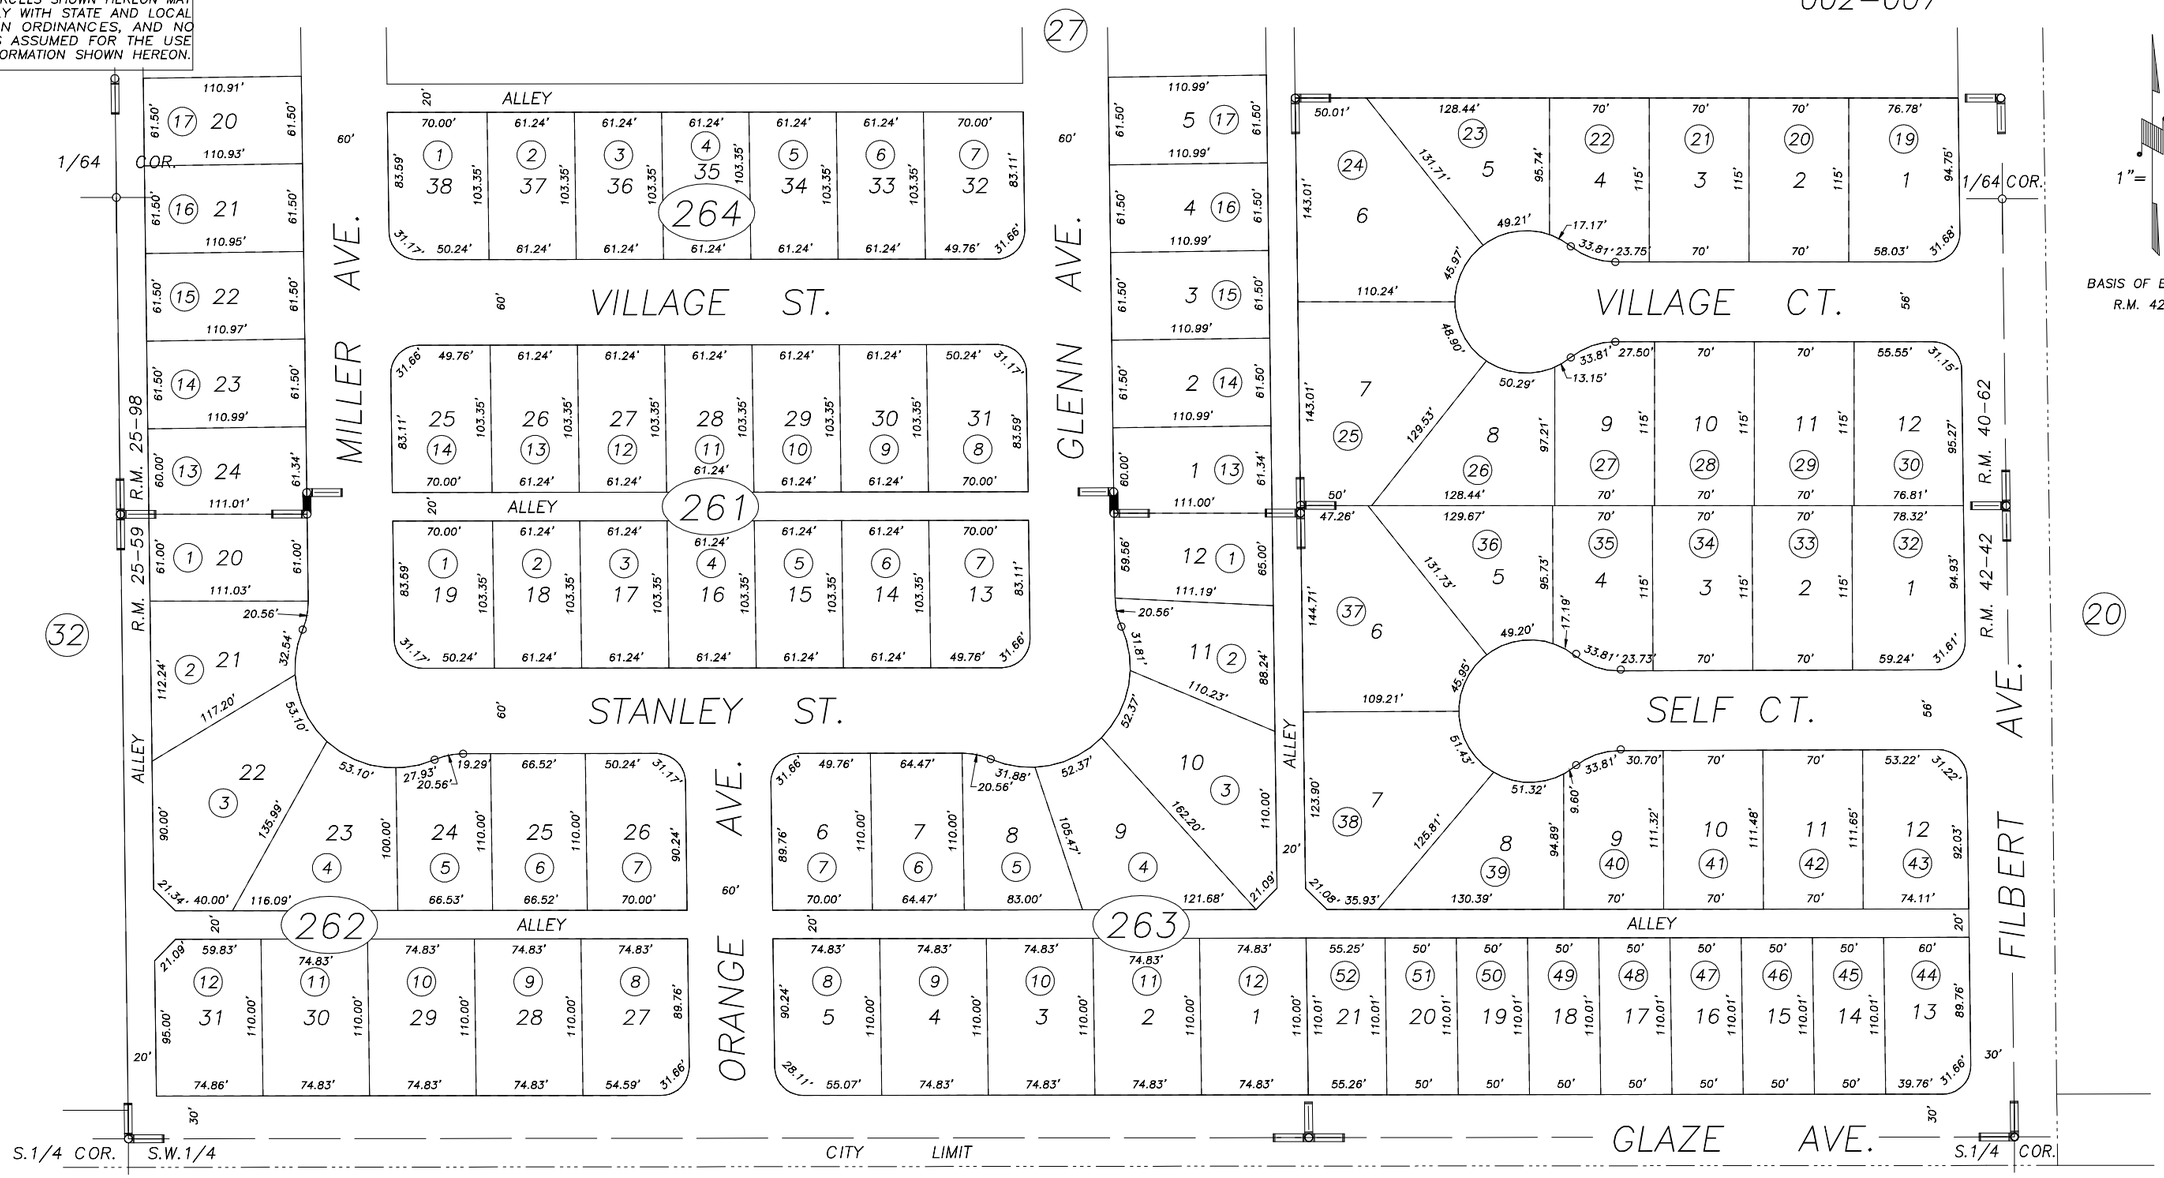

VALENCIA VILLAGE UNIT NO. 1, R.M. 25–59
POR. VALENCIA VILLAGE UNIT NO. 2, R.M. 25–98
AMENDED COSART HEIGHTS NO.5, PHASE TWO. R.M. 42–42

Bk. 137

CITY OF EXETER
ASSESSOR'S MAPS BK.135 , PG26
COUNTY OF TULARE, CALIFORNIA, U.S.A.

NOTE: Assessor's Parcel Numbers Shown in Circles (1)
Assessor's Block Numbers Shown in Elipses (123)

REVISION	DATE	TECH
2006–0129513	02/28/2007	JRS