S1/2 OF NE1/4 OF NW1/4 SEC.11, T.19S., R.26E., M.D.B.&M.

Tax Area Codes 136–18
002–014
086–002

DISCLAIMER

THIS MAP WAS PREPARED FOR LOCAL PROPERTY ASSESSMENT PURPOSES ONLY AND THE PARCELS SHOWN HEREON MAY NOT COMPLY WITH STATE AND LOCAL SUBDIVISION ORDINANCES, AND NO LIABILITY IS ASSUMED FOR THE USE OF THE INFORMATION SHOWN HEREON.

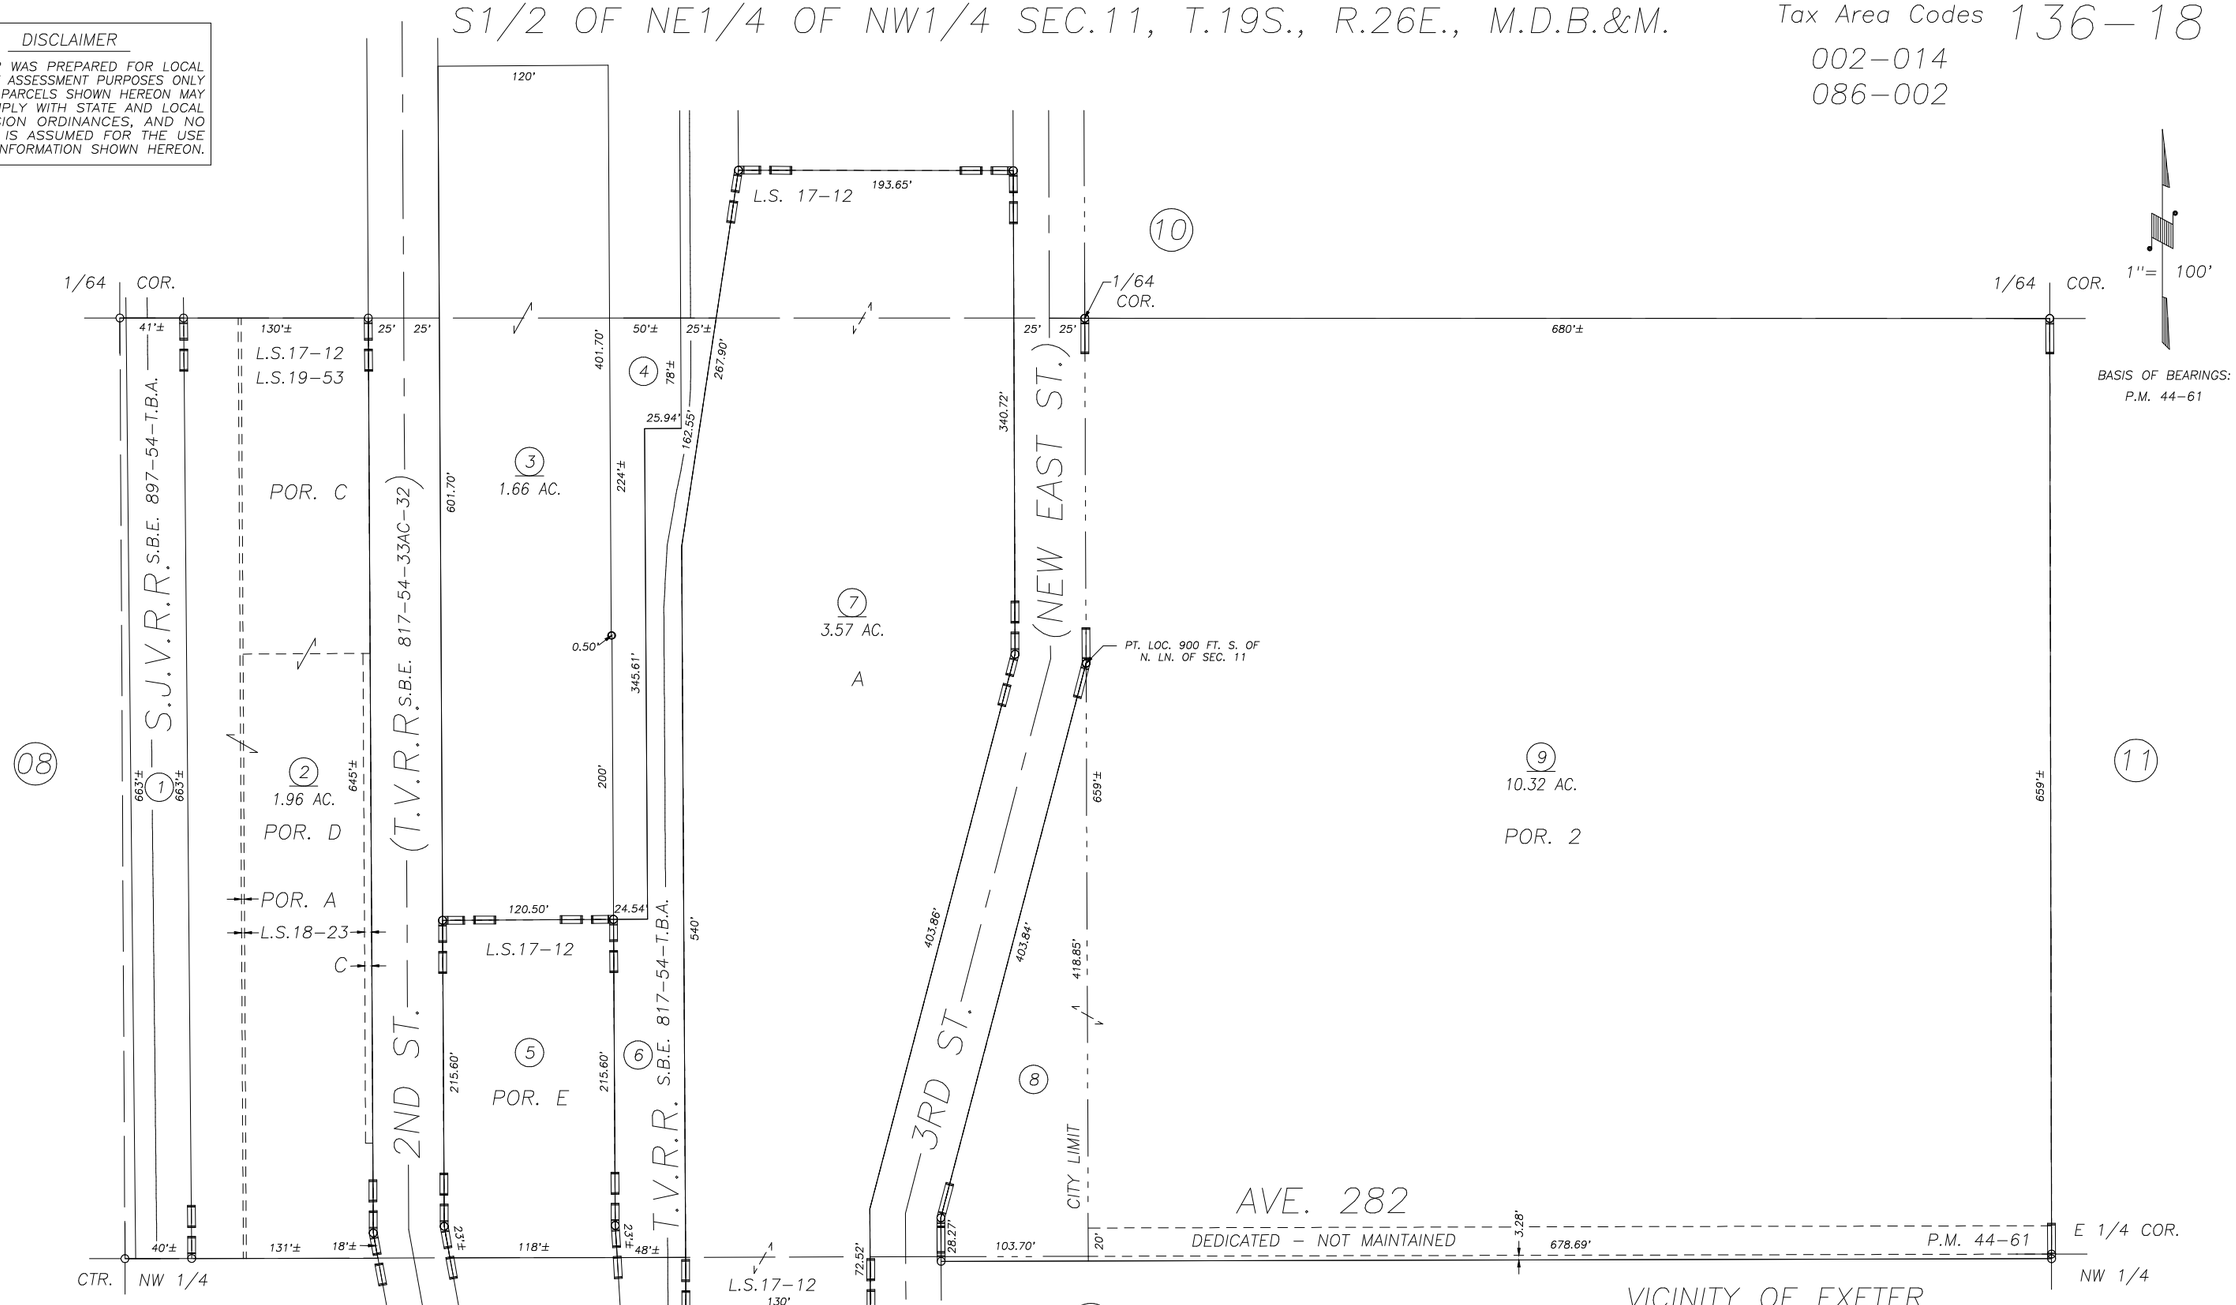

POR. RECORD OF SURVEY, L.S. 17–12
POR. RECORD OF SURVEY, L.S.18–23
POR. PARCEL MAP NO. 4356, P.M. 44–61
POR. RECORD OF SURVEY, L.S. 19–53

VICINITY OF EXETER
ASSESSOR'S MAPS BK. 136 , PG. 18
COUNTY OF TULARE, CALIFORNIA, U.S.A.

NOTE: Assessor's Parcel Numbers Shown in Circles (1)
Assessor's Block Numbers Shown in Elipses (123)

REVISION	DATE	TECH
1992–0045820	03/11/2004	KMS