DISCLAIMER

THIS MAP WAS PREPARED FOR LOCAL PROPERTY ASSESSMENT PURPOSES ONLY AND THE PARCELS SHOWN HEREON MAY NOT COMPLY WITH STATE AND LOCAL SUBDIVISION ORDINANCES, AND NO LIABILITY IS ASSUMED FOR THE USE OF THE INFORMATION SHOWN HEREON.

N1/2 SEC.3, T.19S., R.26E., M.D.B.&M.

Tax Area Code 138-01

002-001
086-001
086-009
086-013

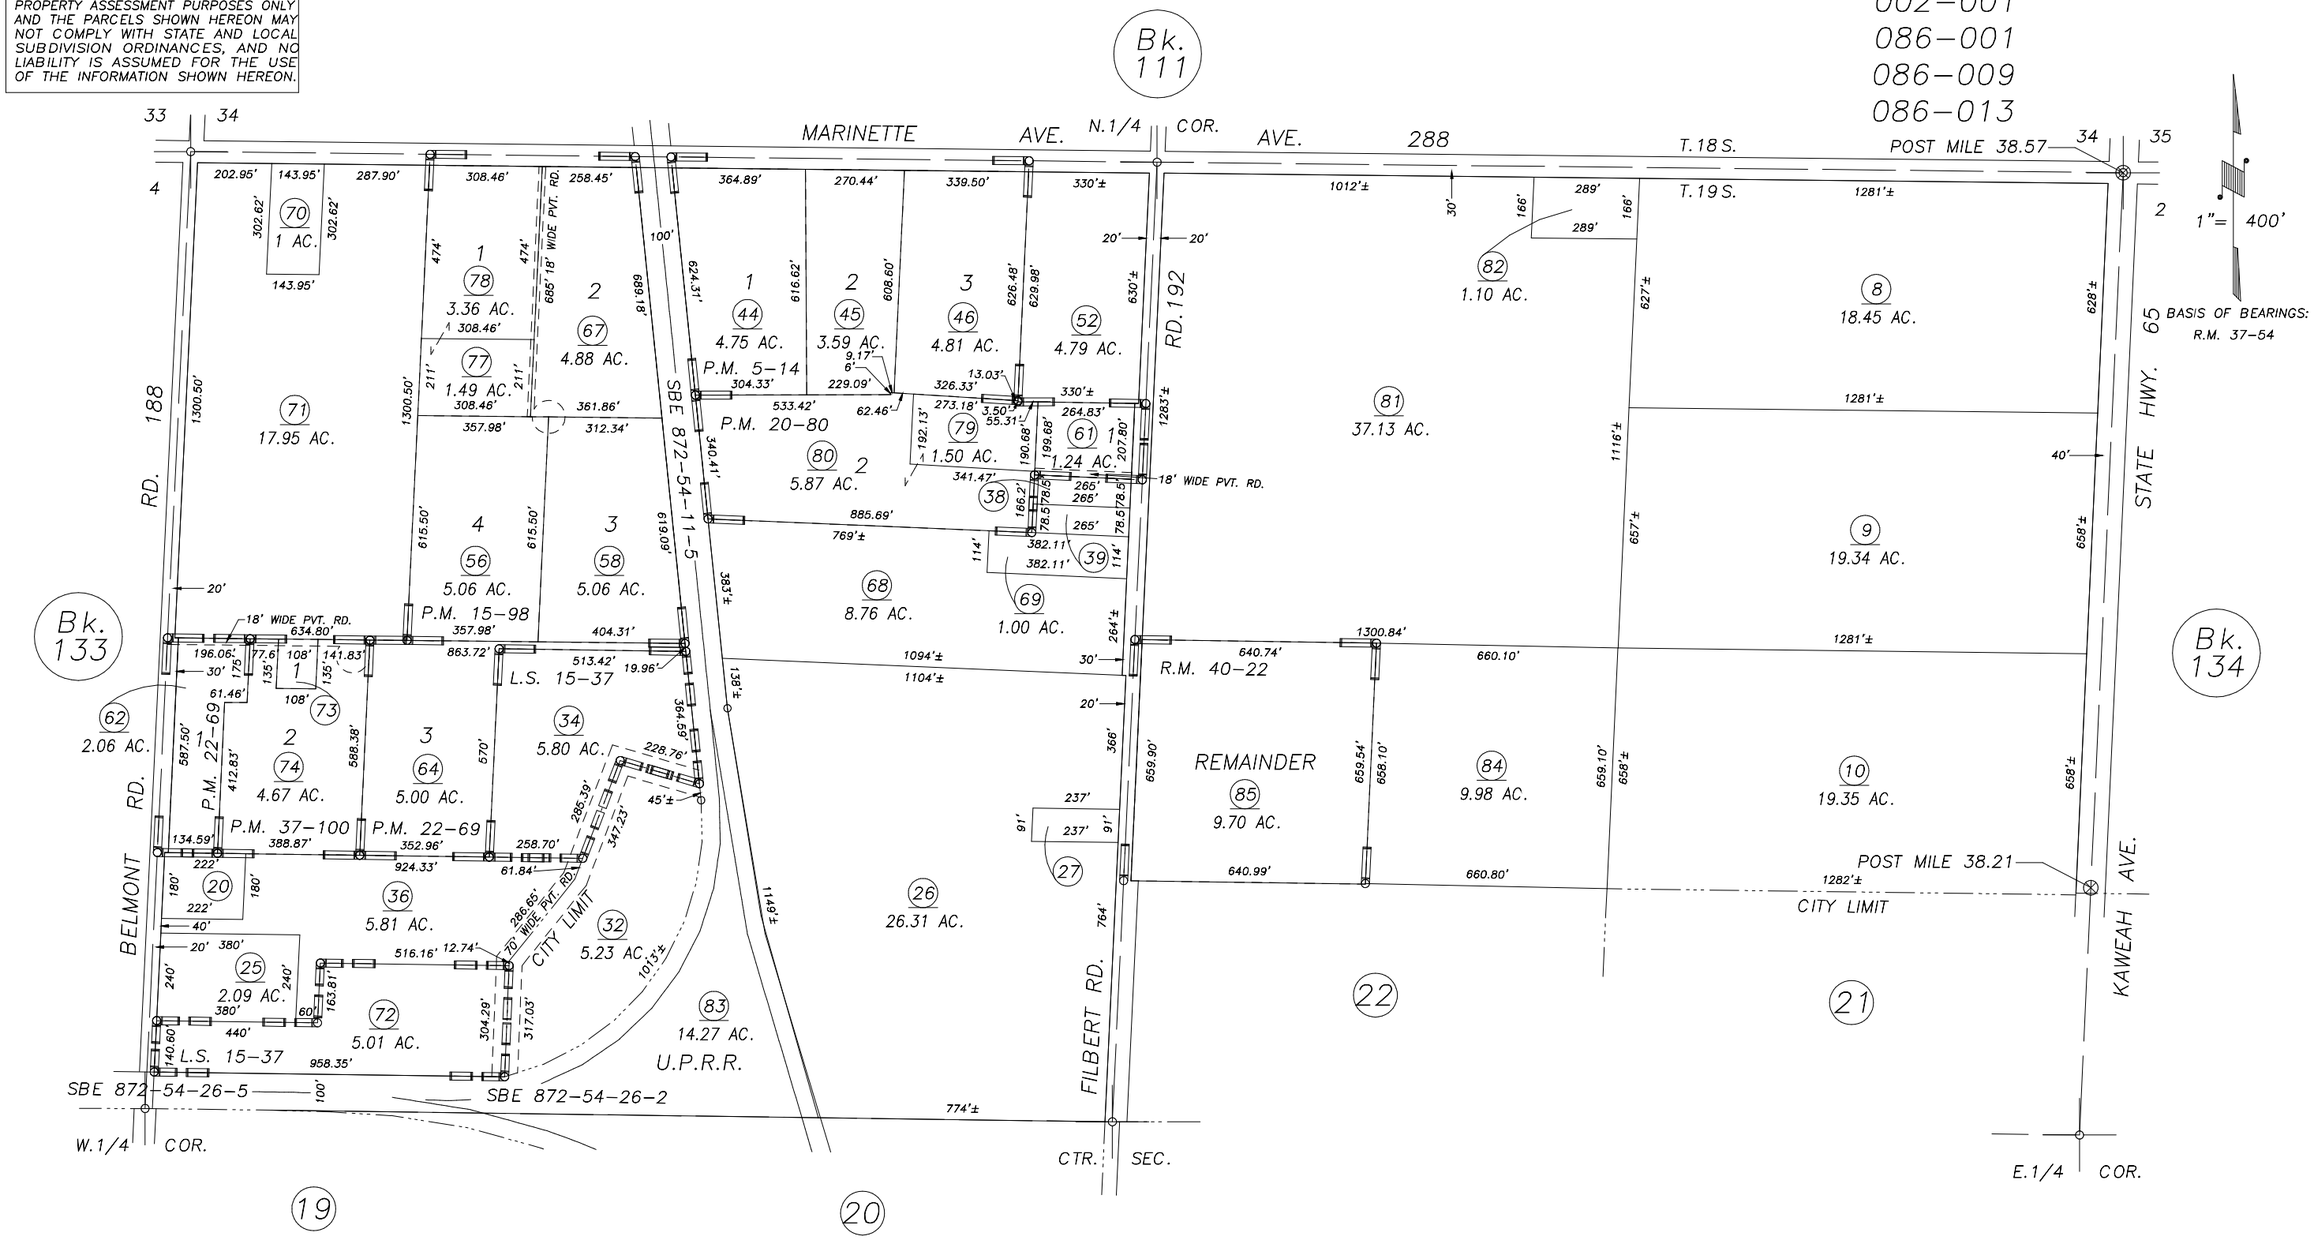

PARCEL MAP 414, P.M. 5-14
PARCEL MAP 1497, P.M. 15-98
PARCEL MAP 1979, P.M. 20-80
PARCEL MAP 2168, P.M. 22-69
RECORD OF SURVEY, L.S. 15-37
PARCEL MAP 3697, P.M. 37-100
POR. ORCHARD ESTATES, R.M. 40-22

VICINITY OF EXETER
ASSESSOR'S MAPS BK.138 , PG.01
COUNTY OF TULARE, STATE OF CALIFORNIA, U.S.A.

NOTE: Assessor's Parcel Numbers Shown in Circles (1)
Assessor's Block Numbers Shown in Elipses (123)

REVISION	DATE	TECH
2003-0106513	01/26/2004	RJL