DISCLAIMER

THIS MAP WAS PREPARED FOR LOCAL PROPERTY ASSESSMENT PURPOSES ONLY AND THE PARCELS SHOWN HEREON MAY NOT COMPLY WITH STATE AND LOCAL SUBDIVISION ORDINANCES, AND NO LIABILITY IS ASSUMED FOR THE USE OF THE INFORMATION SHOWN HEREON.

POR. SECTION 3, T.19S., R.26E., M.D.B. & M.

Tax Area Code 138-01

2-001 86-001
86-009 86-013

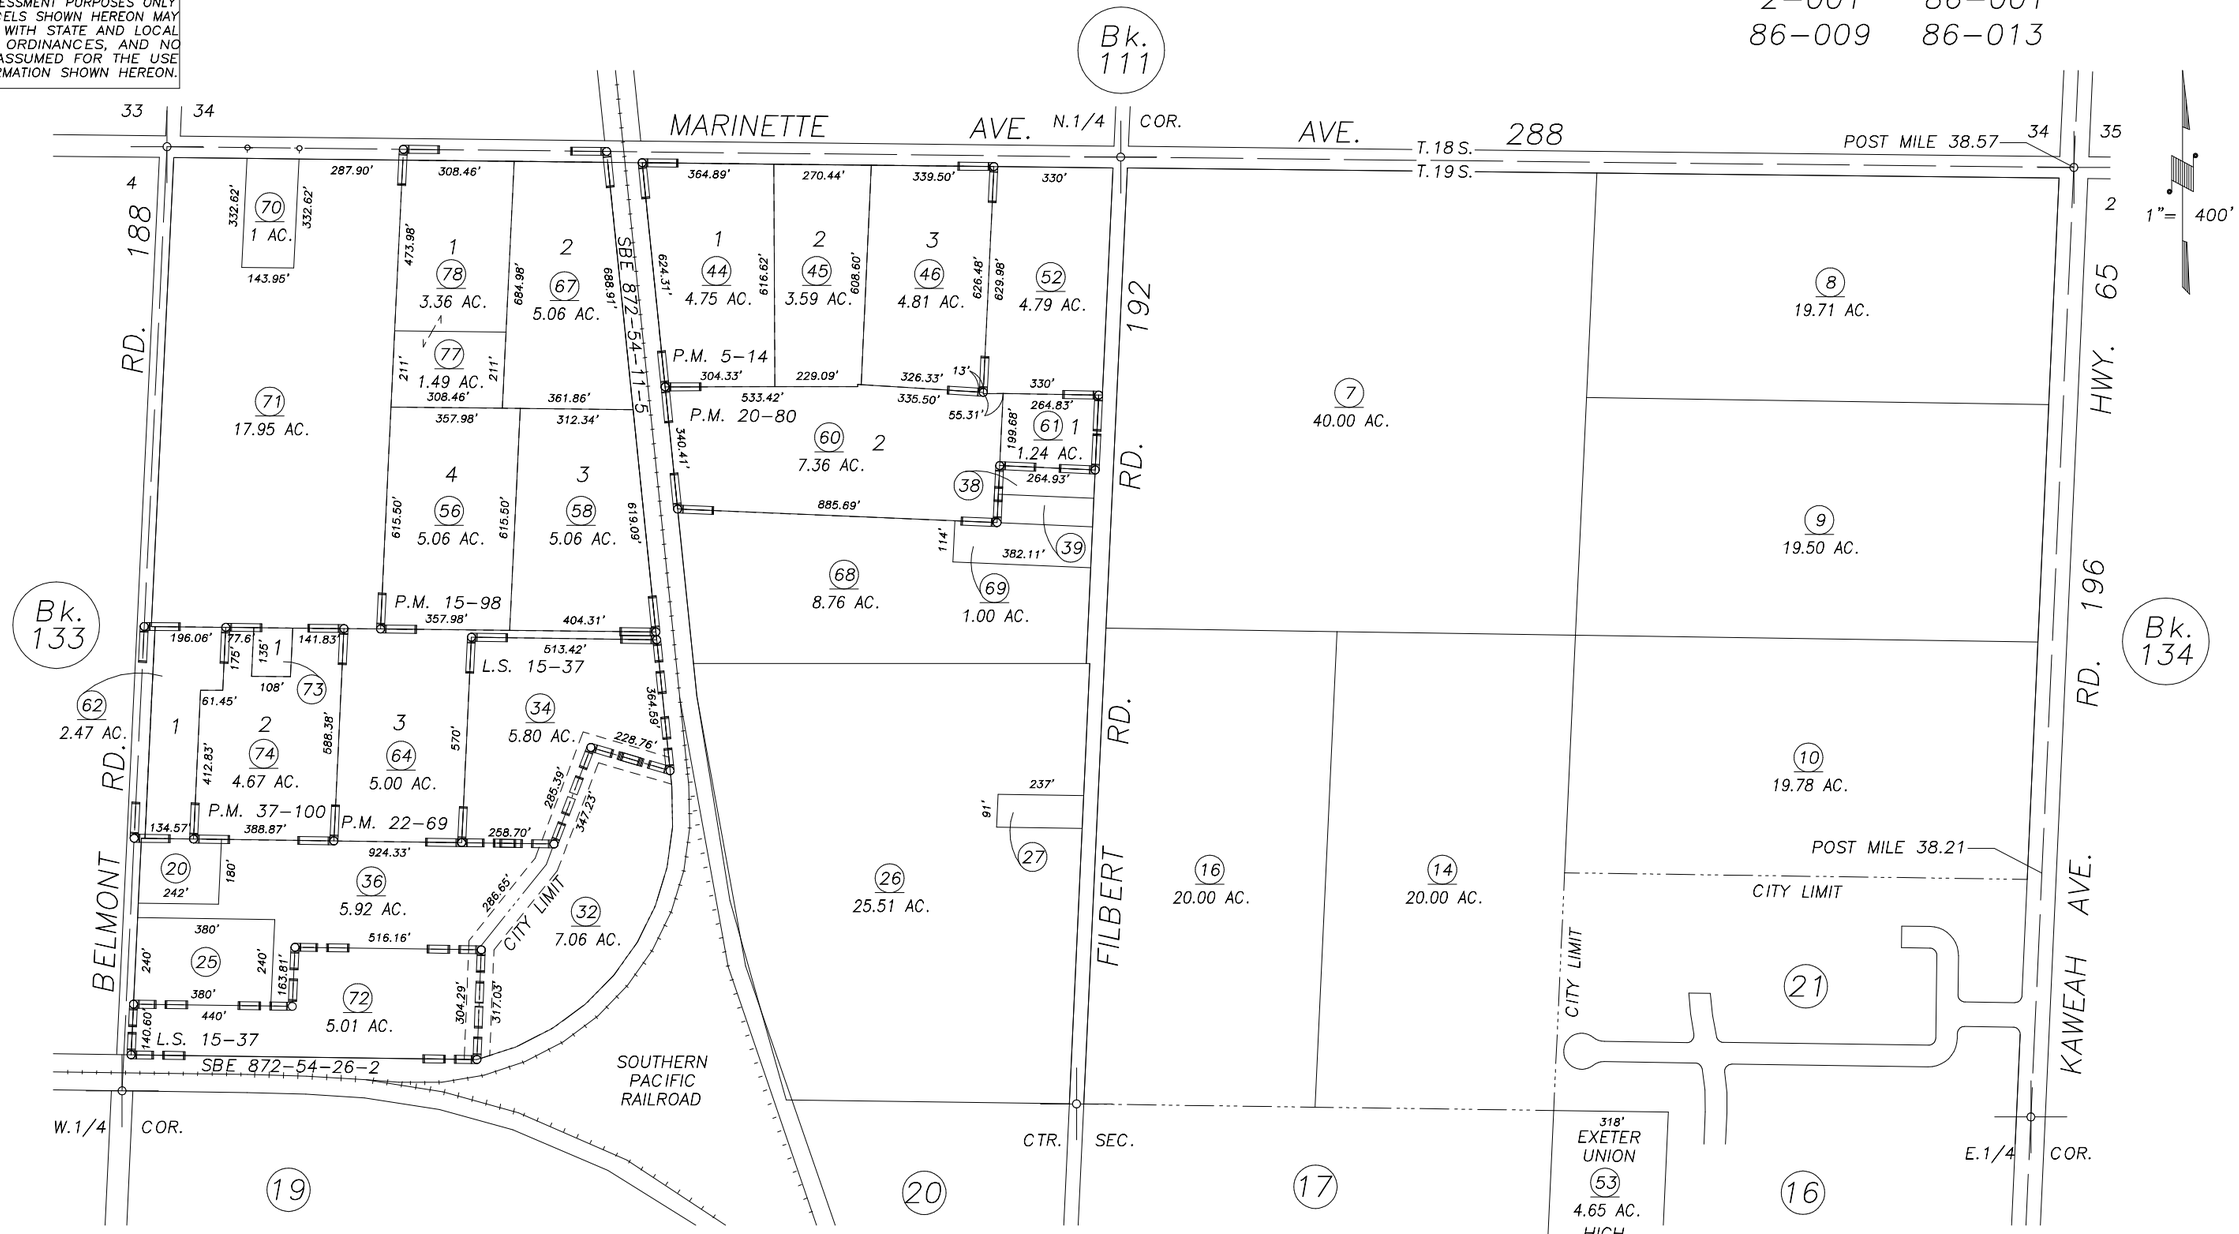

PARCEL MAP 414, P.M. 5-14
PARCEL MAP 1497, P.M. 15-98
PARCEL MAP 1979, P.M. 20-80
PARCEL MAP 2168, P.M. 22-69
RECORD OF SURVEY, L.S. 15-37
PARCEL MAP 3697, P.M. 37-100

ASSESSOR'S MAPS BK. 138, PG. 01.
COUNTY OF TULARE, CALIF.

97/98

NOTE: Assessor's Block Numbers Shown in Ellipses
Assessor's Parcel Numbers Shown in Circles

PPM 94-035	2/25/97	KPT
REVISION	DATE	BY