70
71
72

S. POR. SE¼ OF SW¼ SEC. 3, T. 19 S., R. 26 E., M.D.B. & M.

TAX CODE AREA 138-11
2-014

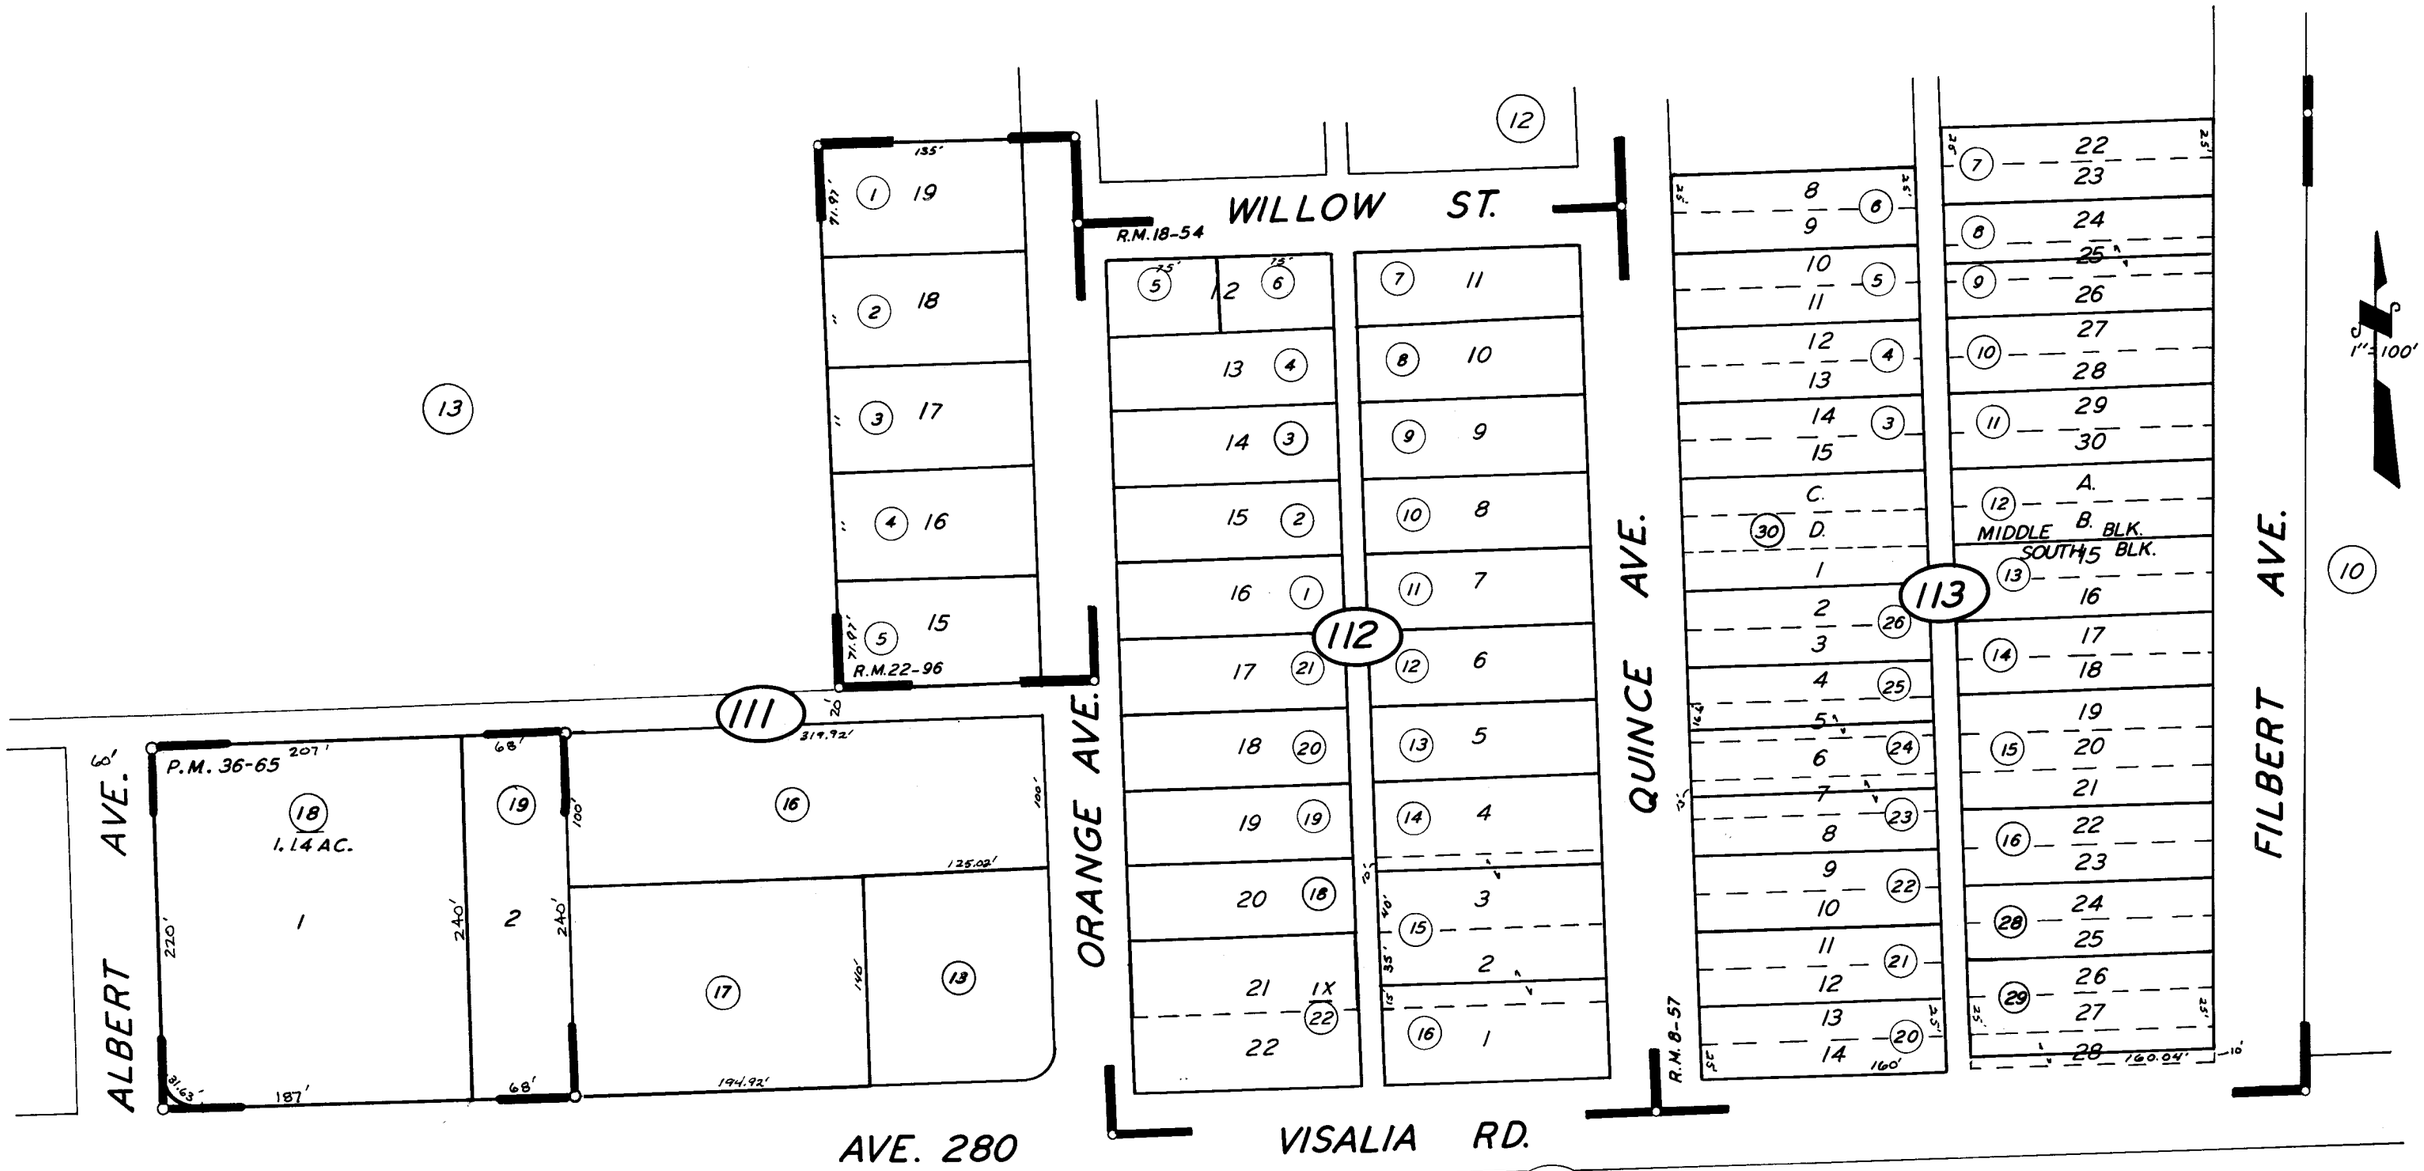

PARCEL MAP 3562, P.M. 36-65
POR. BAKERS ADD, R.M. 8-57
DODSON ADD, R.M. 18-54
BOTKIN SCHELLING ADD, NO. 2, R.M. 22-96

CITY OF EXETER
ASSESSOR'S MAPS BK. 138, PG. 11.
COUNTY OF TULARE, CALIF.

3-1-64
4-5-63 CS
3-26-62 LT.

NOTE — ASSESSOR'S BLOCK NUMBERS SHOWN IN ELLIPSES
ASSESSOR'S PARCEL NUMBERS SHOWN IN CIRCLES