POR. SW/4 OF SEC. 3, T.19S., R.26E., M.D.B. & M.

TAX CODE AREA 138-15
002-000

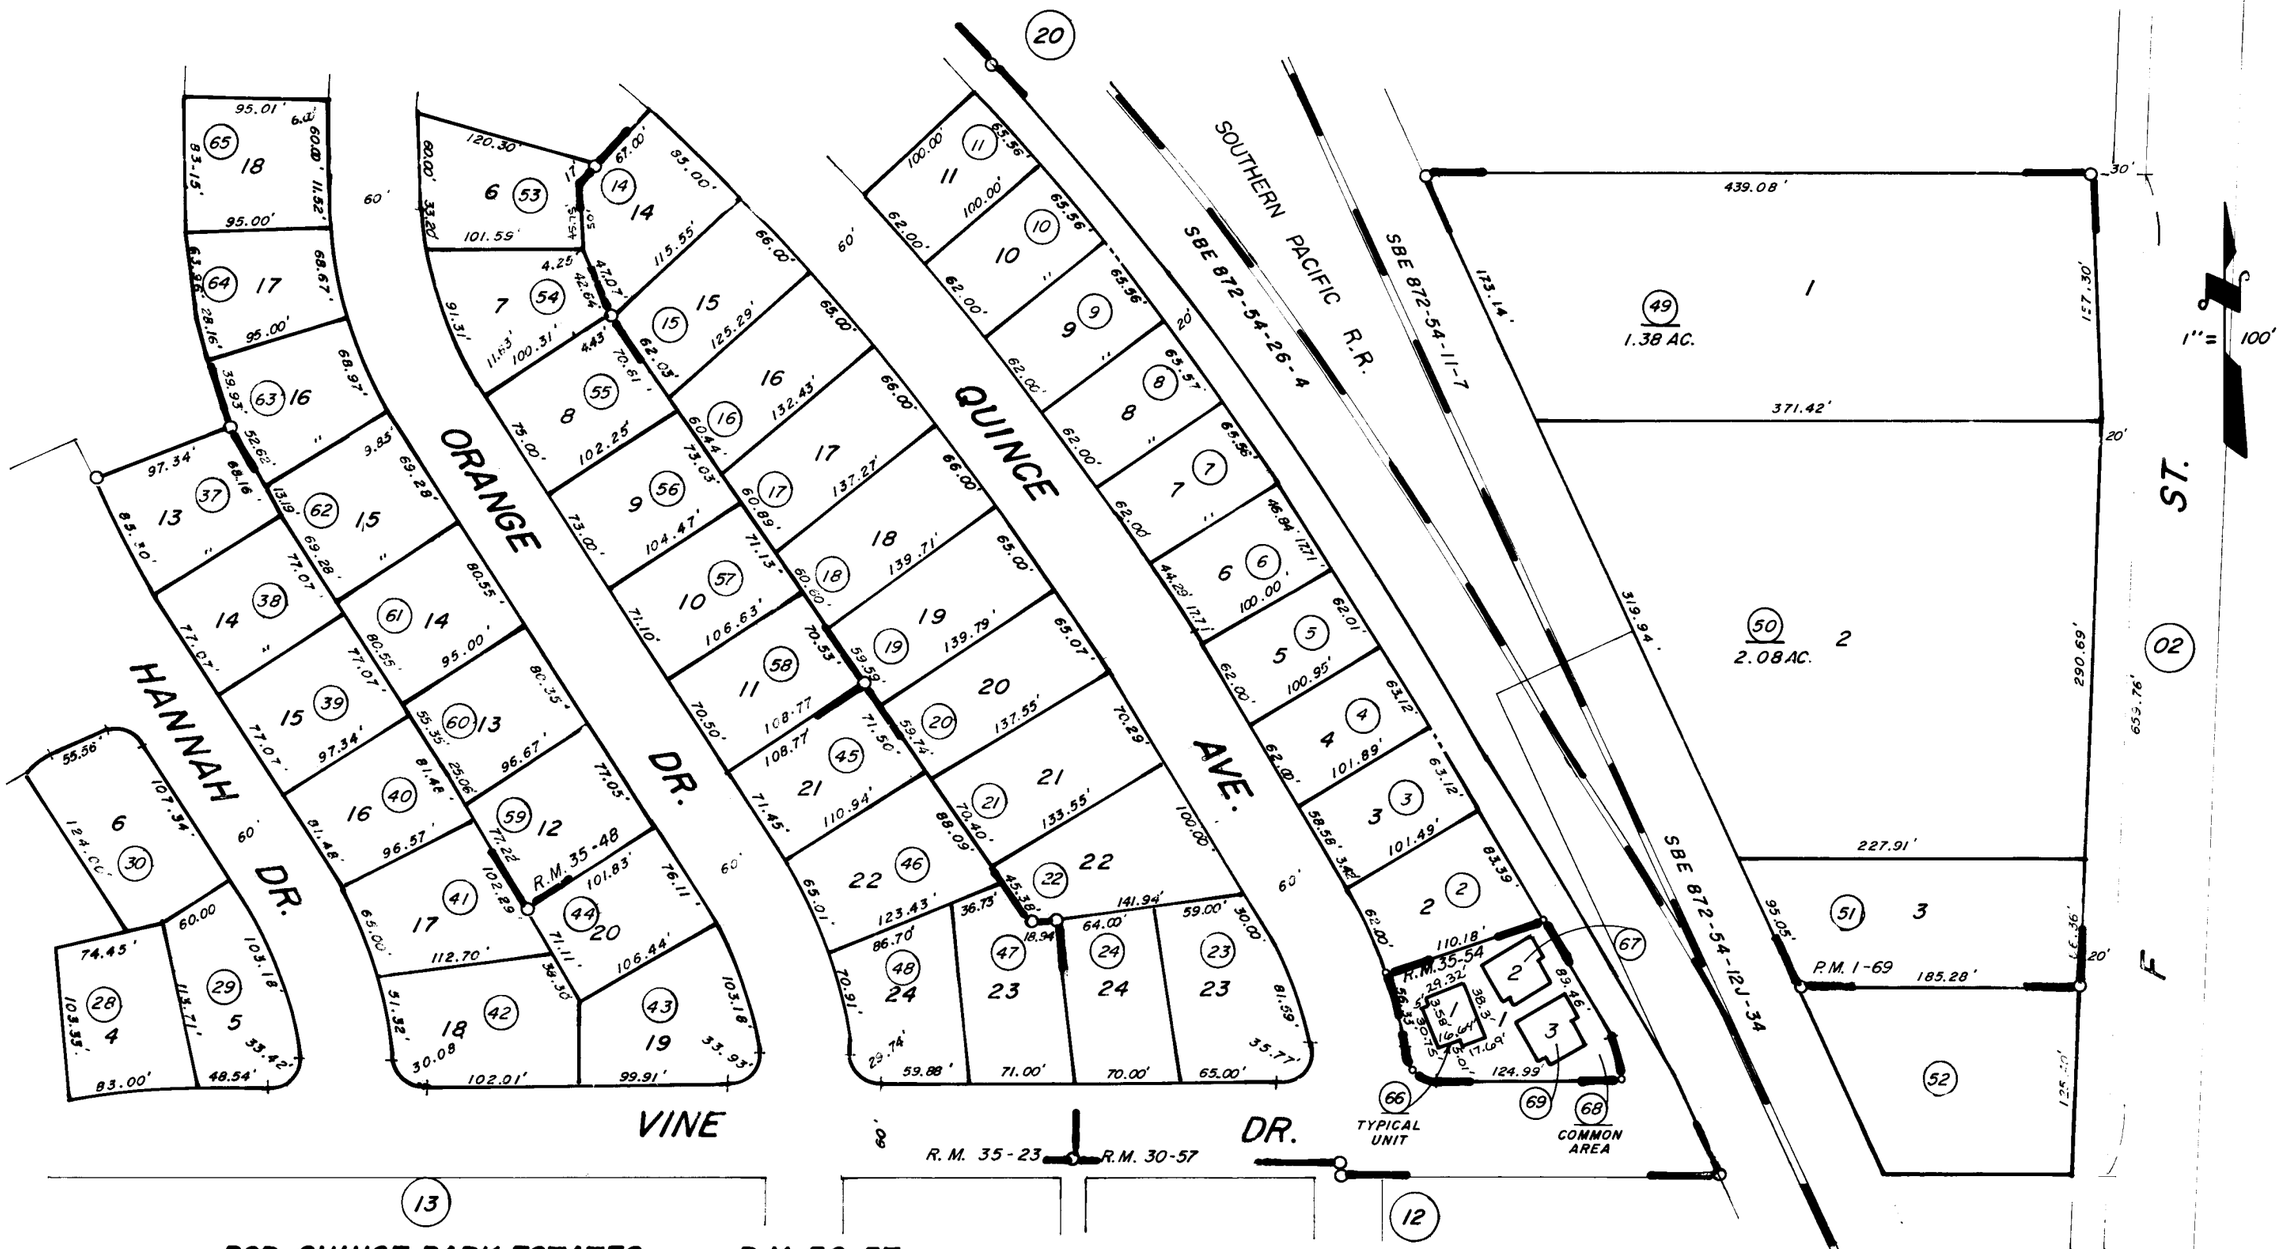

POR. QUINCE PARK ESTATES R.M. 30-57
POR. QUINCE PARK ESTATES II R.M. 35-23
POR. QUINCE PARK II UNIT 2 R.M. 35-48
PARCEL MAP 69 P.M. 1-69
QUINCE GREEN R.M. 35-54 (CONDOMINIUM)

CITY OF EXETER
ASSESSOR'S MAPS BK. 138 PG. 15
COUNTY OF TULARE, CALIF.

NOTE—ASSESSOR'S BLOCK NUMBERS SHOWN IN ELLIPSES
ASSESSOR'S PARCEL NUMBERS SHOWN IN CIRCLES