DISCLAIMER

THIS MAP WAS PREPARED FOR LOCAL PROPERTY ASSESSMENT PURPOSES ONLY AND THE PARCELS SHOWN HEREON MAY NOT COMPLY WITH STATE AND LOCAL SUBDIVISION ORDINANCES, AND NO LIABILITY IS ASSUMED FOR THE USE OF THE INFORMATION SHOWN HEREON.

N1/2 SEC.23, T.19S., R.26E., M.D.B.&M.

Tax Area Codes 141–03
086–002

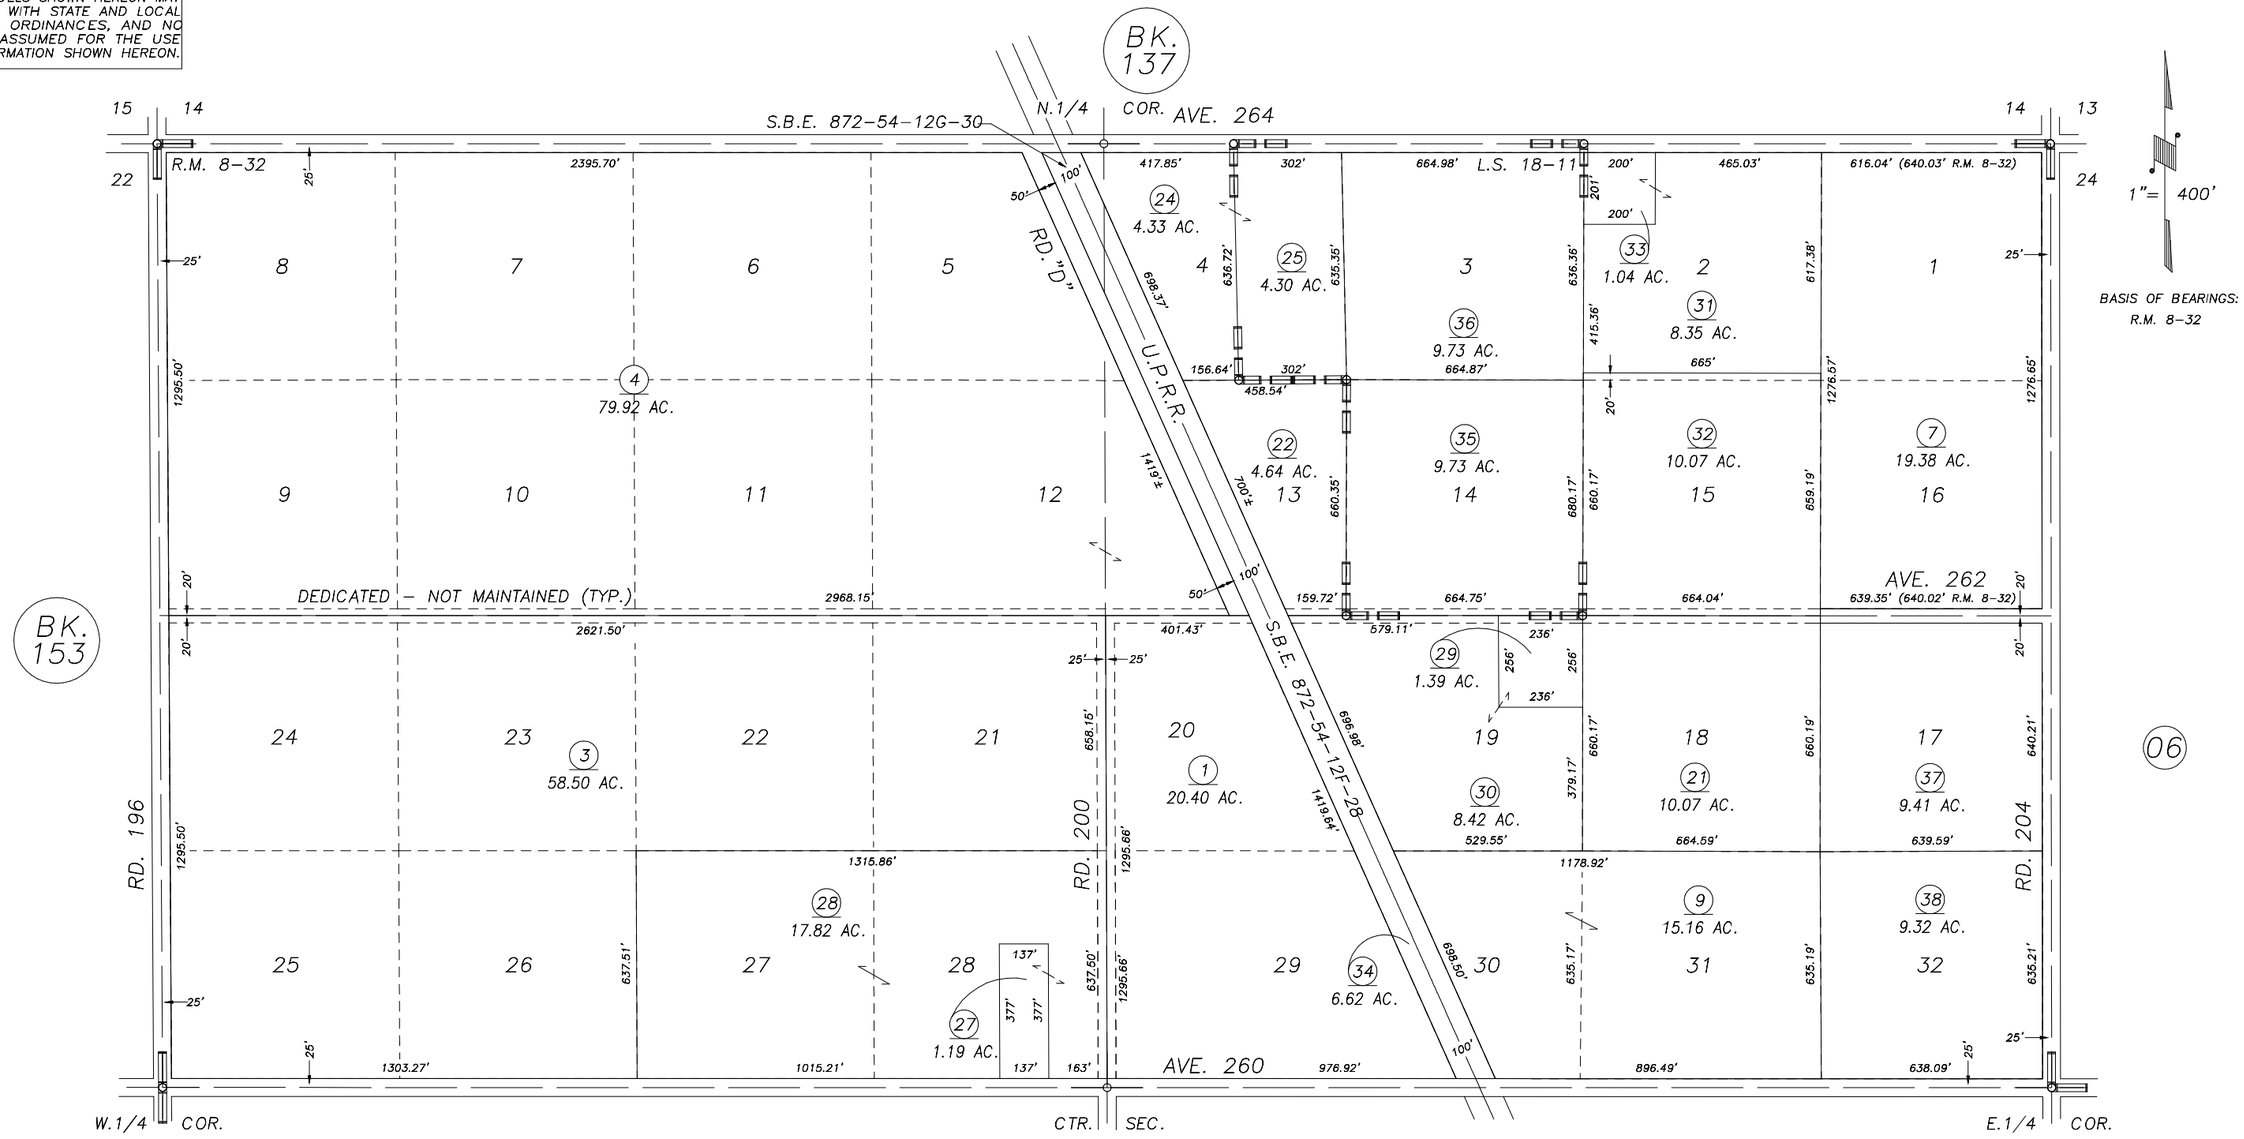

POR. ORANGEHURST COLONY, R.M. 8–32
RECORD OF SURVEY, L.S. 18–11

VICINITY OF EXETER
ASSESSOR'S MAPS BK.141 , PG.03
COUNTY OF TULARE, STATE OF CALIFORNIA, U.S.A.

NOTE: Assessor's Parcel Numbers Shown in Circles (1)
Assessor's Block Numbers Shown in Elipses (123)

REVISION	DATE	TECH
2002–0035457	11/26/2003	KMS