N1/2 SEC.36, T.19S., R.26E., M.D.B.&M.

Tax Area Codes 141–10
108–003
108–007

DISCLAIMER

THIS MAP WAS PREPARED FOR LOCAL PROPERTY ASSESSMENT PURPOSES ONLY AND THE PARCELS SHOWN HEREON MAY NOT COMPLY WITH STATE AND LOCAL SUBDIVISION ORDINANCES, AND NO LIABILITY IS ASSUMED FOR THE USE OF THE INFORMATION SHOWN HEREON.

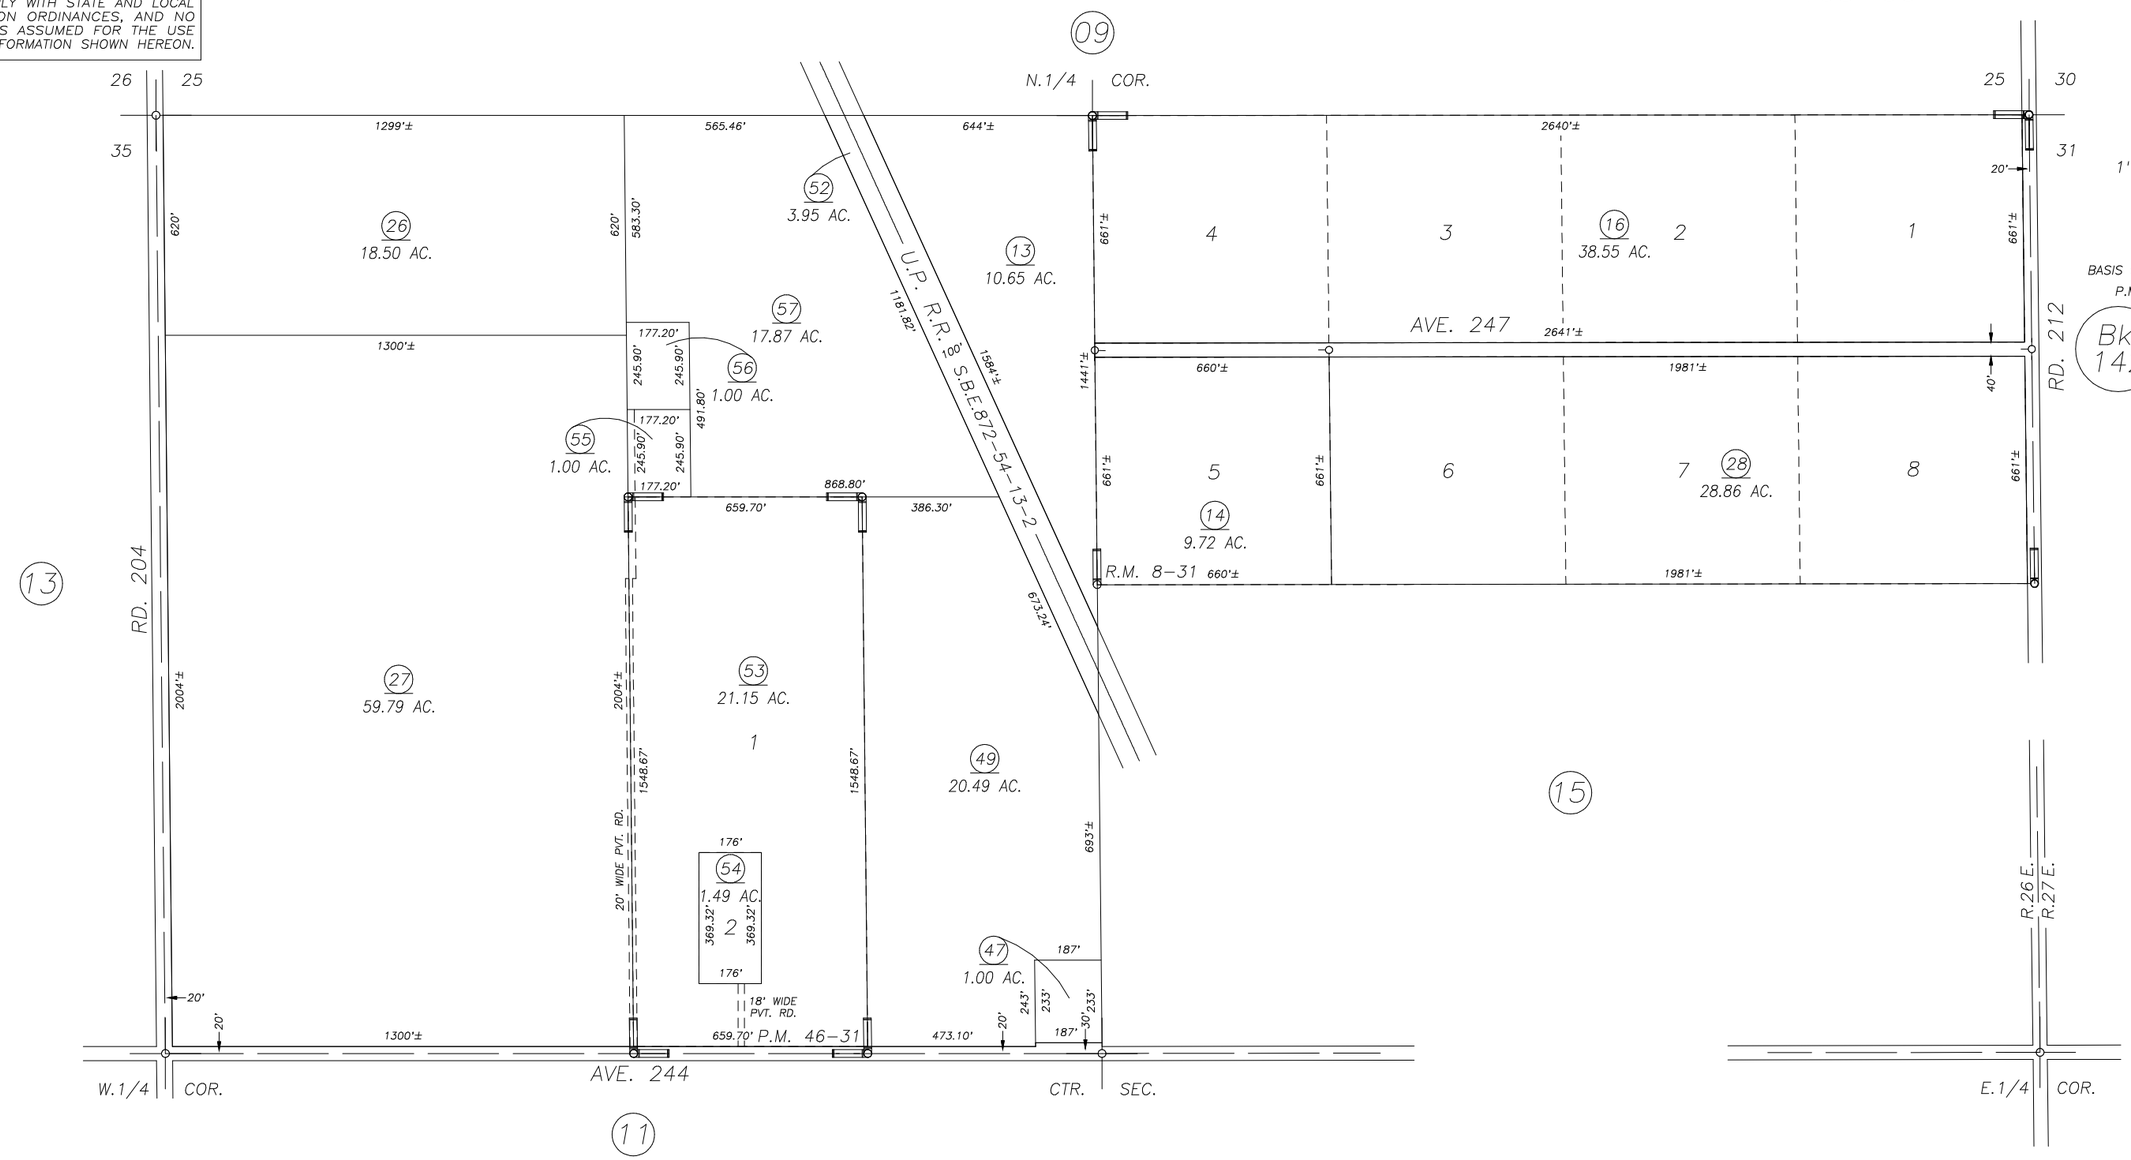

POR. CALIFORNIA CITRUS COLONY, R.M. 8–31
PARCEL MAP NO. 4526, P.M. 46–31

VICINITY OF LINDSAY
ASSESSOR'S MAPS BK. 141 , PG. 10
COUNTY OF TULARE, CALIFORNIA, U.S.A.

NOTE: Assessor's Parcel Numbers Shown in Circles (1)
Assessor's Block Numbers Shown in Elipses (123)

REVISION	DATE	TECH
2006–0107402	01/22/2013	RLW