S½ OF NE¼ SEC. 36, T. 19S., R. 26E., M.D.B. & M.

TAX CODE AREA 141-15
108-003

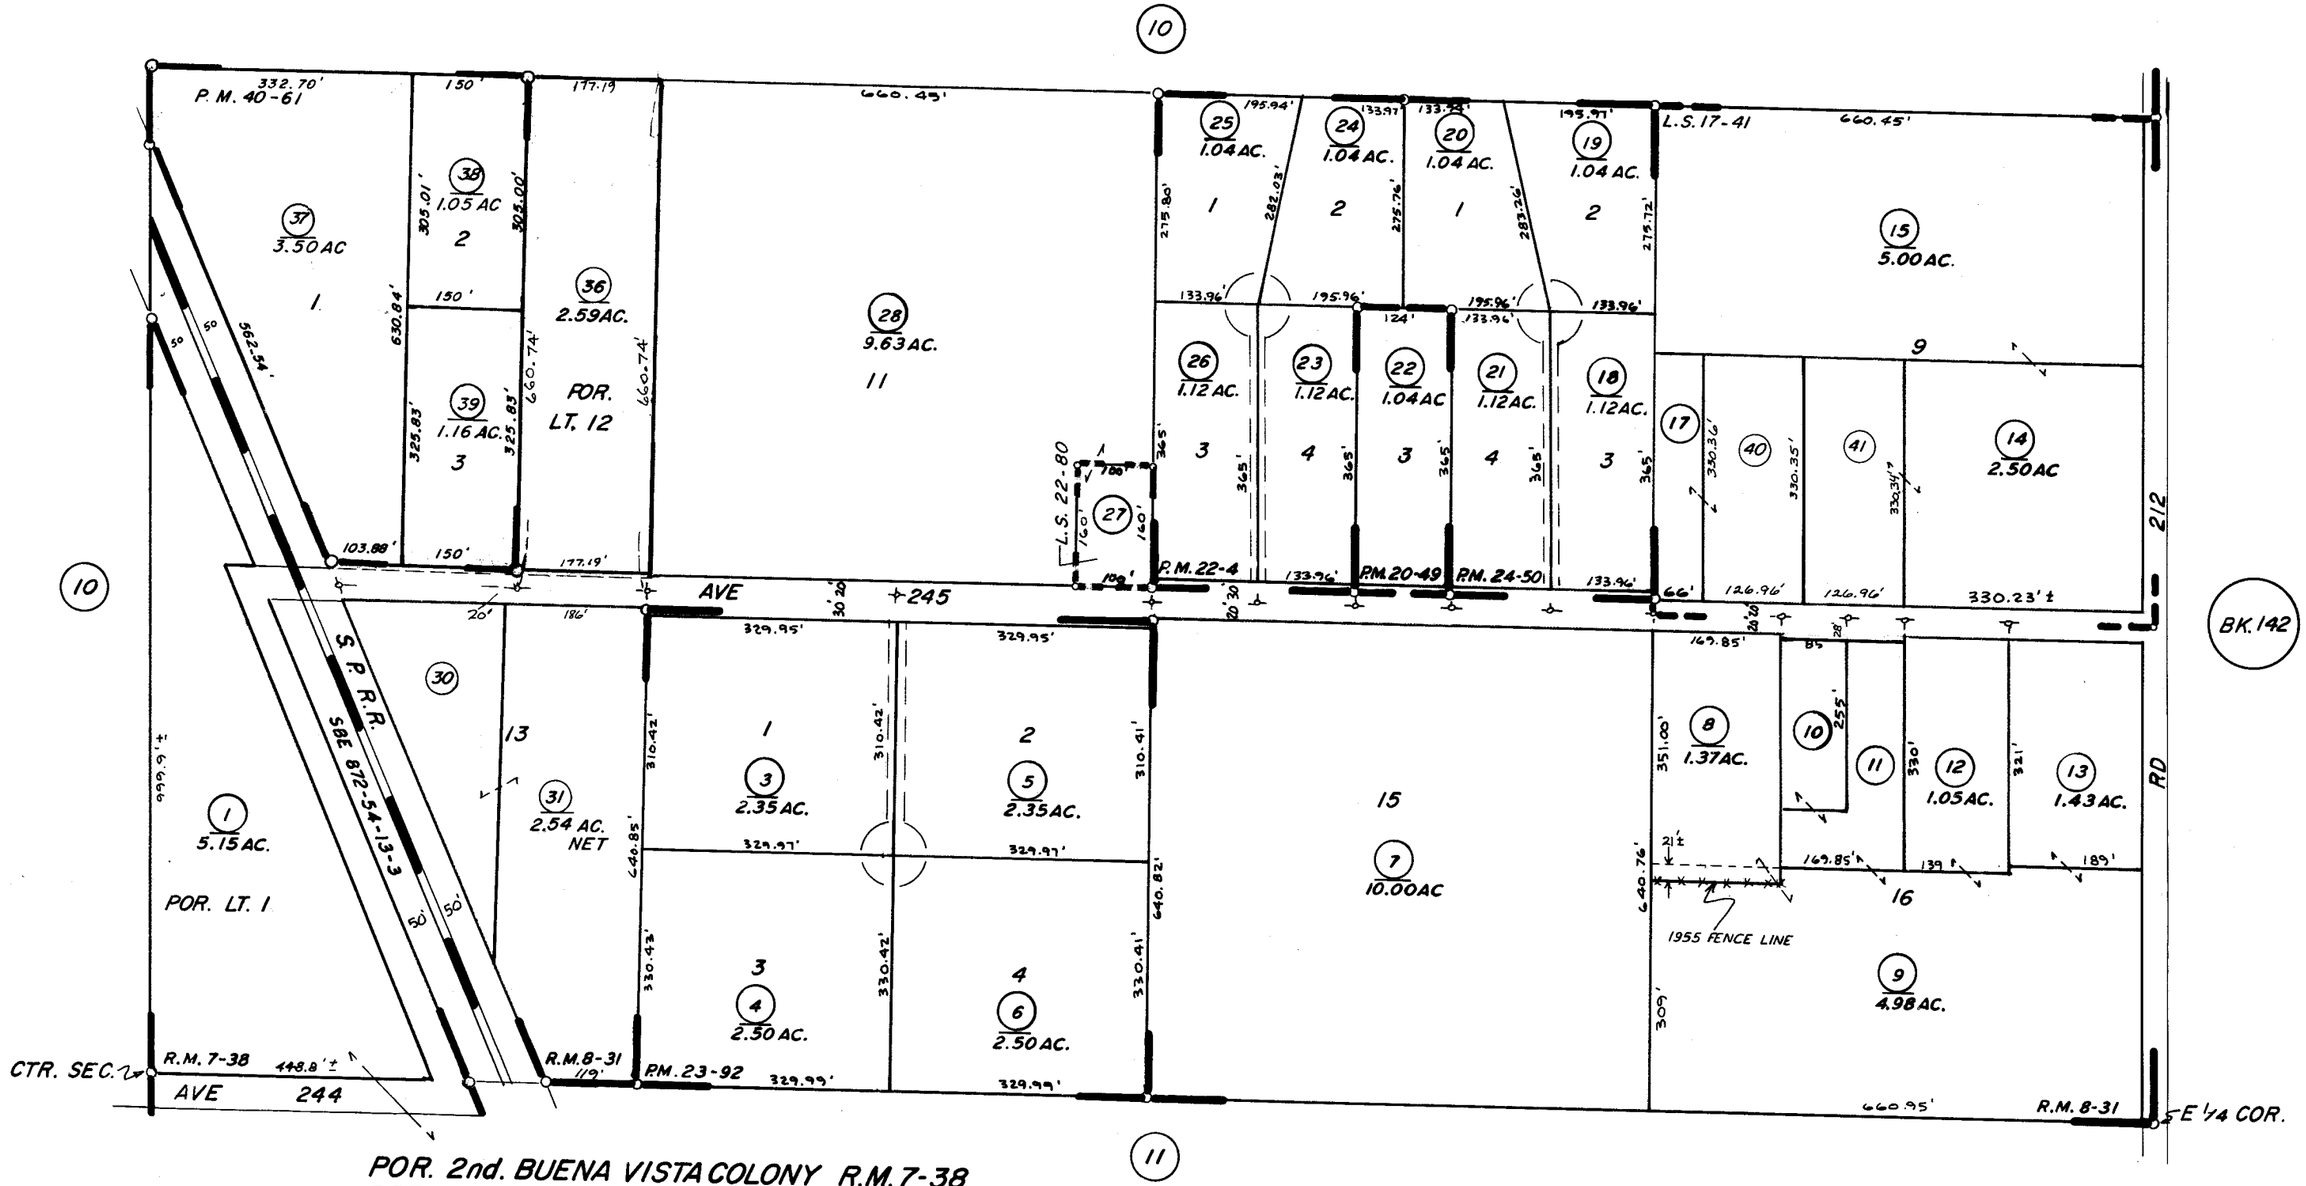

POR. 2nd. BUENA VISTA COLONY R.M. 7-38
POR. CALIF. CITRUS COLONY R.M. 8-31
PARCEL MAP 1948 P.M. 20-49
PARCEL MAP 2103 P.M. 22-4
PARCEL MAP 2291 P.M. 23-92
PARCEL MAP 2349 P.M. 24-50
RECORD OF SURVEY L.S. 17-41
PARCEL MAP 3957 P.M. 40-61
RECORD OF SURVEY L.S. 22-80

ASSESSOR'S MAPS BK. 141 PG. 15
COUNTY OF TULARE, CALIF.

NOTE—ASSESSOR'S BLOCK NUMBERS SHOWN IN ELLIPSES
ASSESSOR'S PARCEL NUMBERS SHOWN IN CIRCLES