DISCLAIMER

THIS MAP WAS PREPARED FOR LOCAL PROPERTY ASSESSMENT PURPOSES ONLY AND THE PARCELS SHOWN HEREON MAY NOT COMPLY WITH STATE AND LOCAL SUBDIVISION ORDINANCES, AND NO LIABILITY IS ASSUMED FOR THE USE OF THE INFORMATION SHOWN HEREON.

S 1/2 SECTION 31, T.19S., R.27E., M.D.B. & M.

Tax Area Code 142-09

108-003
108-004
108-006

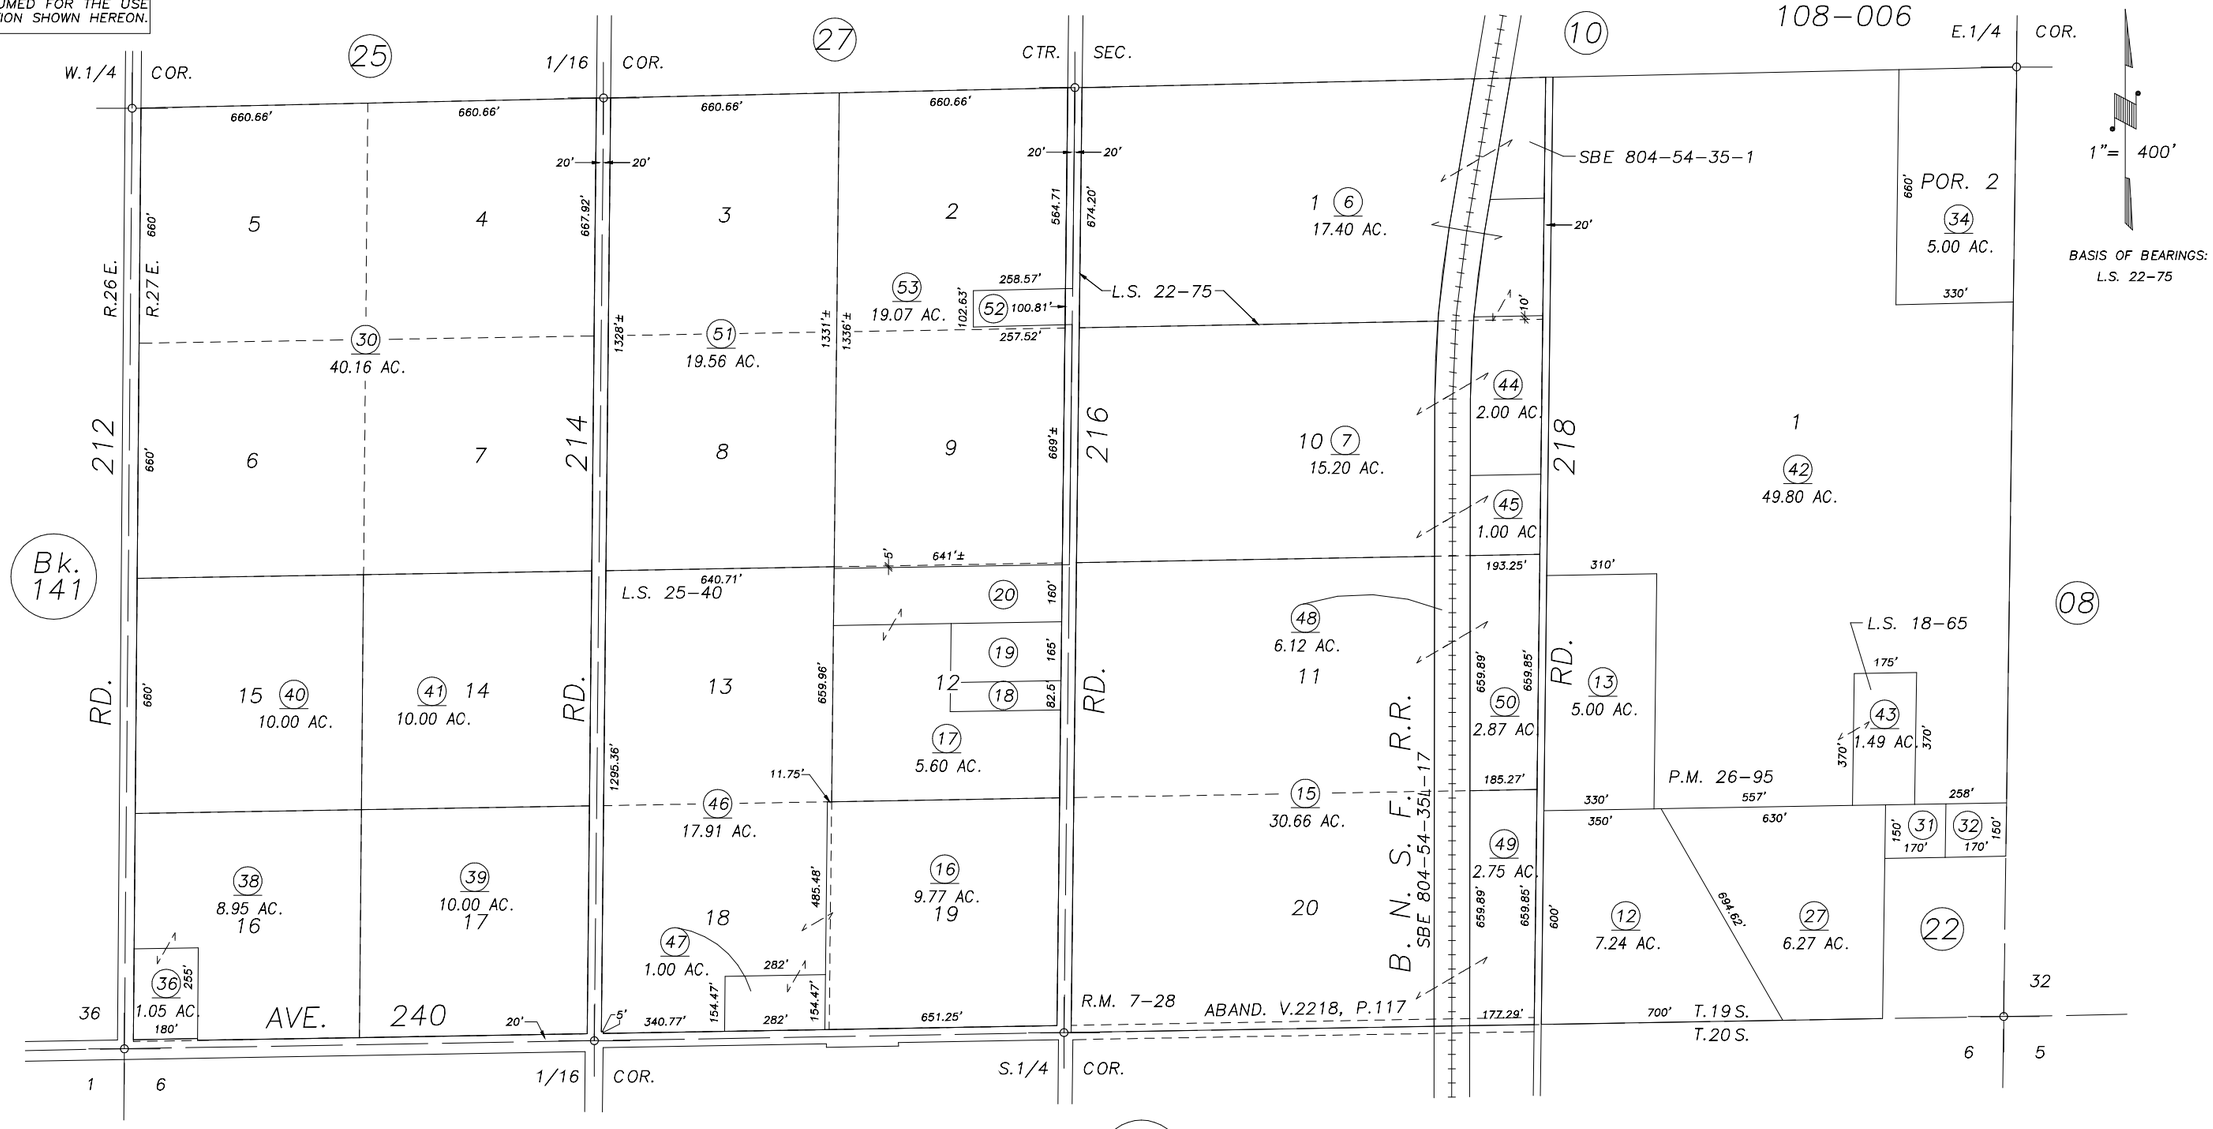

IDEAL ORANGE COLONY, R.M. 7-28
PARCEL MAP 2594, P.M. 26-95
RECORD OF SURVEY, L.S. 18-65
RECORD OF SURVEY, L.S. 22-75
RECORD OF SURVEY, L.S. 25-40

VICINITY OF LINDSAY
ASSESSOR'S MAPS BK.142 , PG.09
COUNTY OF TULARE, CALIFORNIA, U.S.A.

NOTE: Assessor's Parcel Numbers Shown in Circles (1)
Assessor's Block Numbers Shown in Elipses (123)

REVISION	DATE	TECH
2001-0091925	05/22/2006	MLC