DISCLAIMER

THIS MAP WAS PREPARED FOR LOCAL PROPERTY ASSESSMENT PURPOSES ONLY AND THE PARCELS SHOWN HEREON MAY NOT COMPLY WITH STATE AND LOCAL SUBDIVISION ORDINANCES, AND NO LIABILITY IS ASSUMED FOR THE USE OF THE INFORMATION SHOWN HEREON.

N1/2 SEC.30, T.19S., R.27E., M.D.B.&M.

Tax Area Code 142-16

108-004 108-006
108-007 108-008
108-010

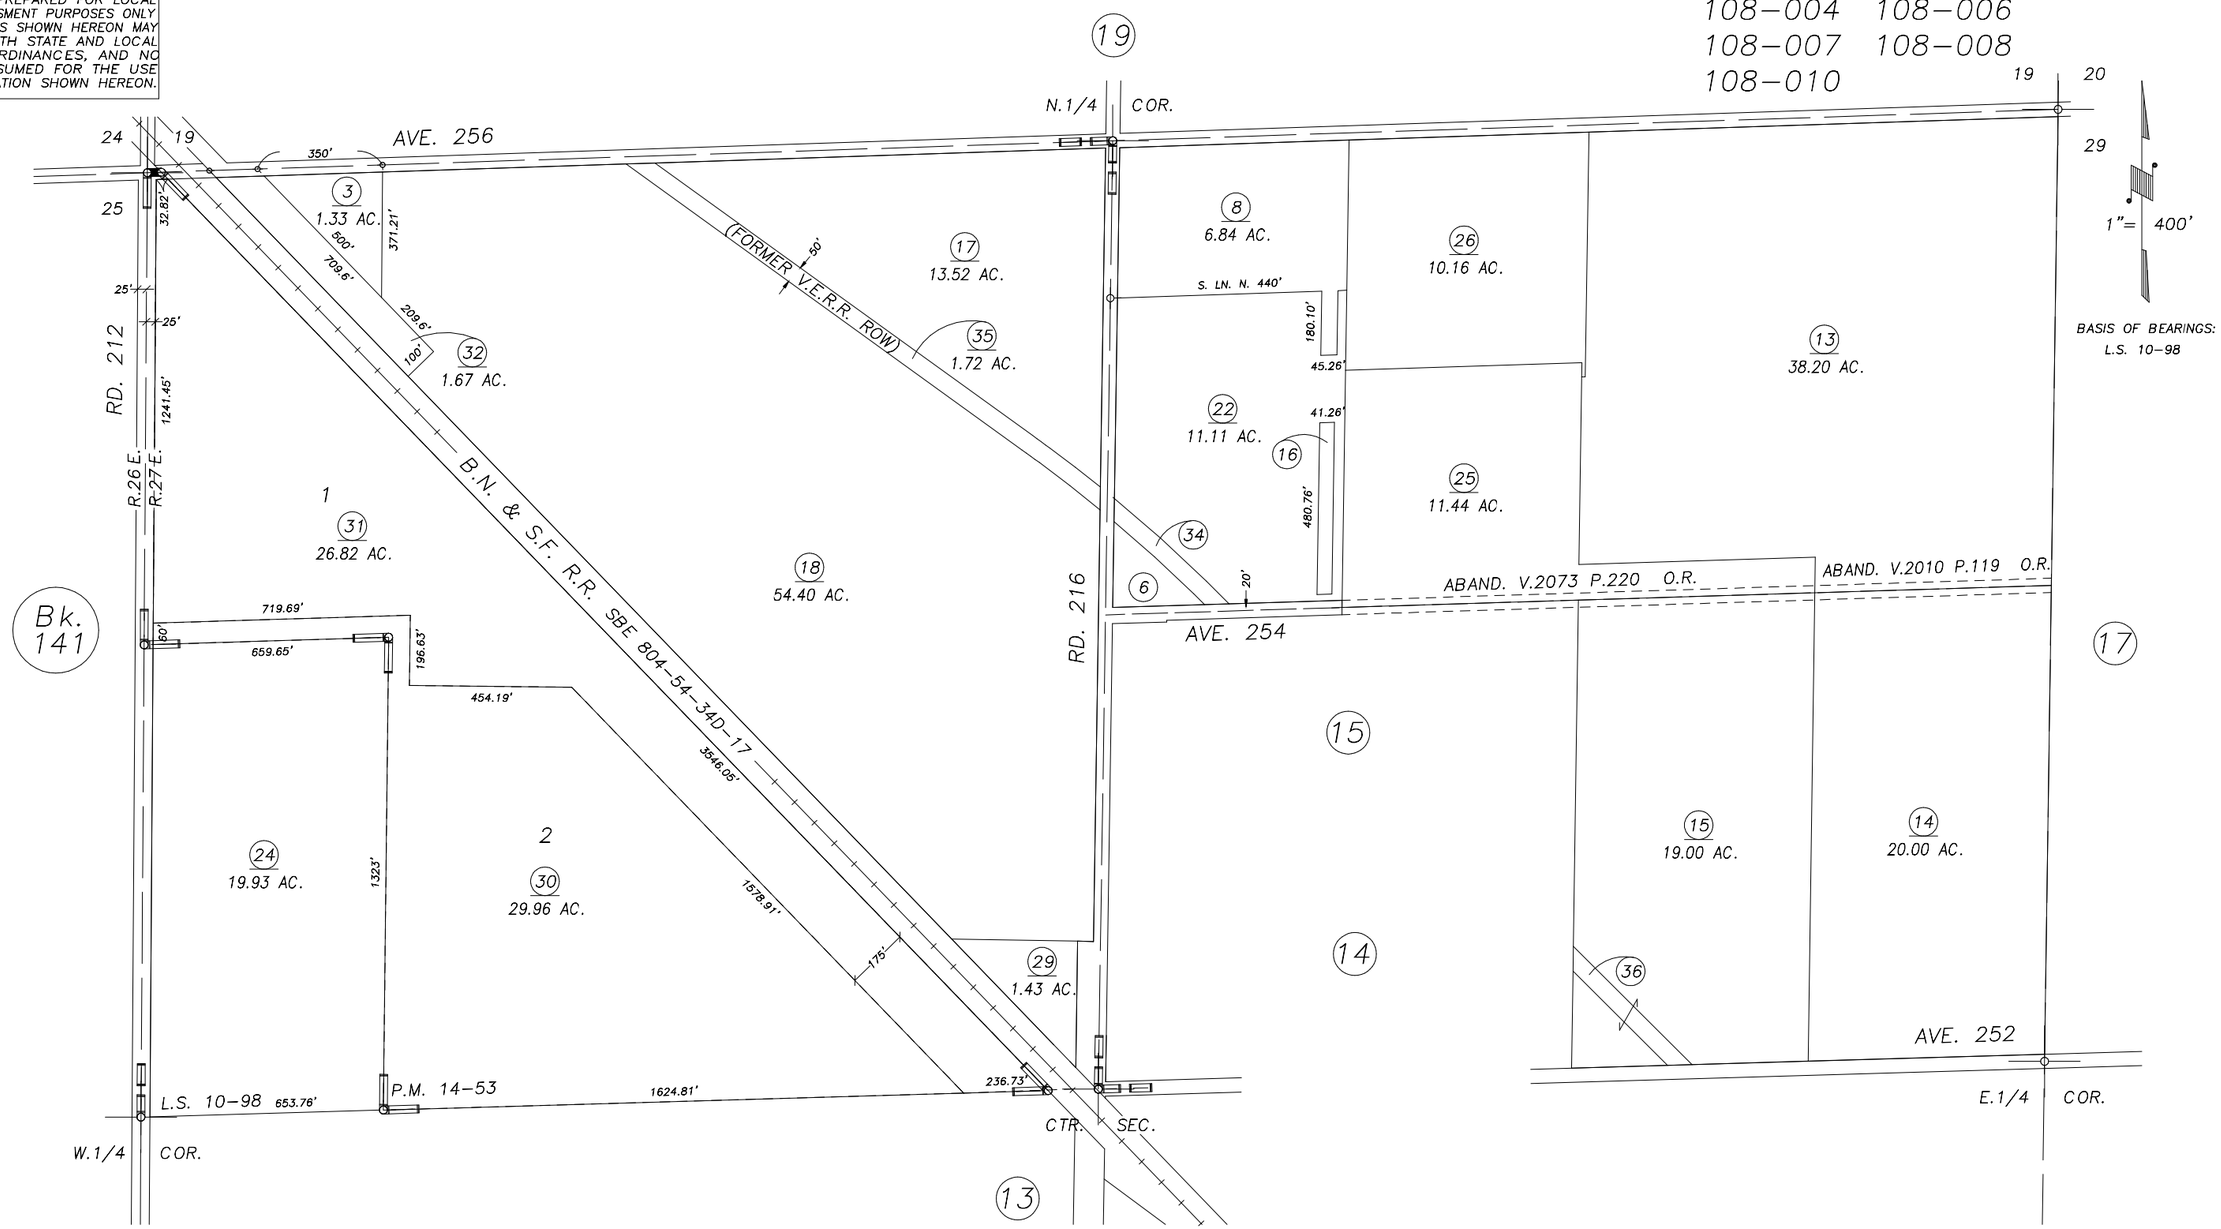

POR. RECORD OF SURVEY, L.S. 10-98 (NW 1/4 SEC. 30)
PARCEL MAP 1352, P.M. 14-53

VICINITY OF TONYVILLE
ASSESSOR'S MAPS BK.142 , PG.16
COUNTY OF TULARE, CALIFORNIA, U.S.A.

NOTE: Assessor's Parcel Numbers Shown in Circles (1)
Assessor's Block Numbers Shown in Elipses (123)

REVISION	DATE	TECH
CORRECT AVE. 254	10/28/2010	KMS