POR. S1/2 SEC.19, T.19S., R.30E., M.D.B.&M.

Tax Area Codes 144–13
136–006

DISCLAIMER

THIS MAP WAS PREPARED FOR LOCAL PROPERTY ASSESSMENT PURPOSES ONLY AND THE PARCELS SHOWN HEREON MAY NOT COMPLY WITH STATE AND LOCAL SUBDIVISION ORDINANCES, AND NO LIABILITY IS ASSUMED FOR THE USE OF THE INFORMATION SHOWN HEREON.

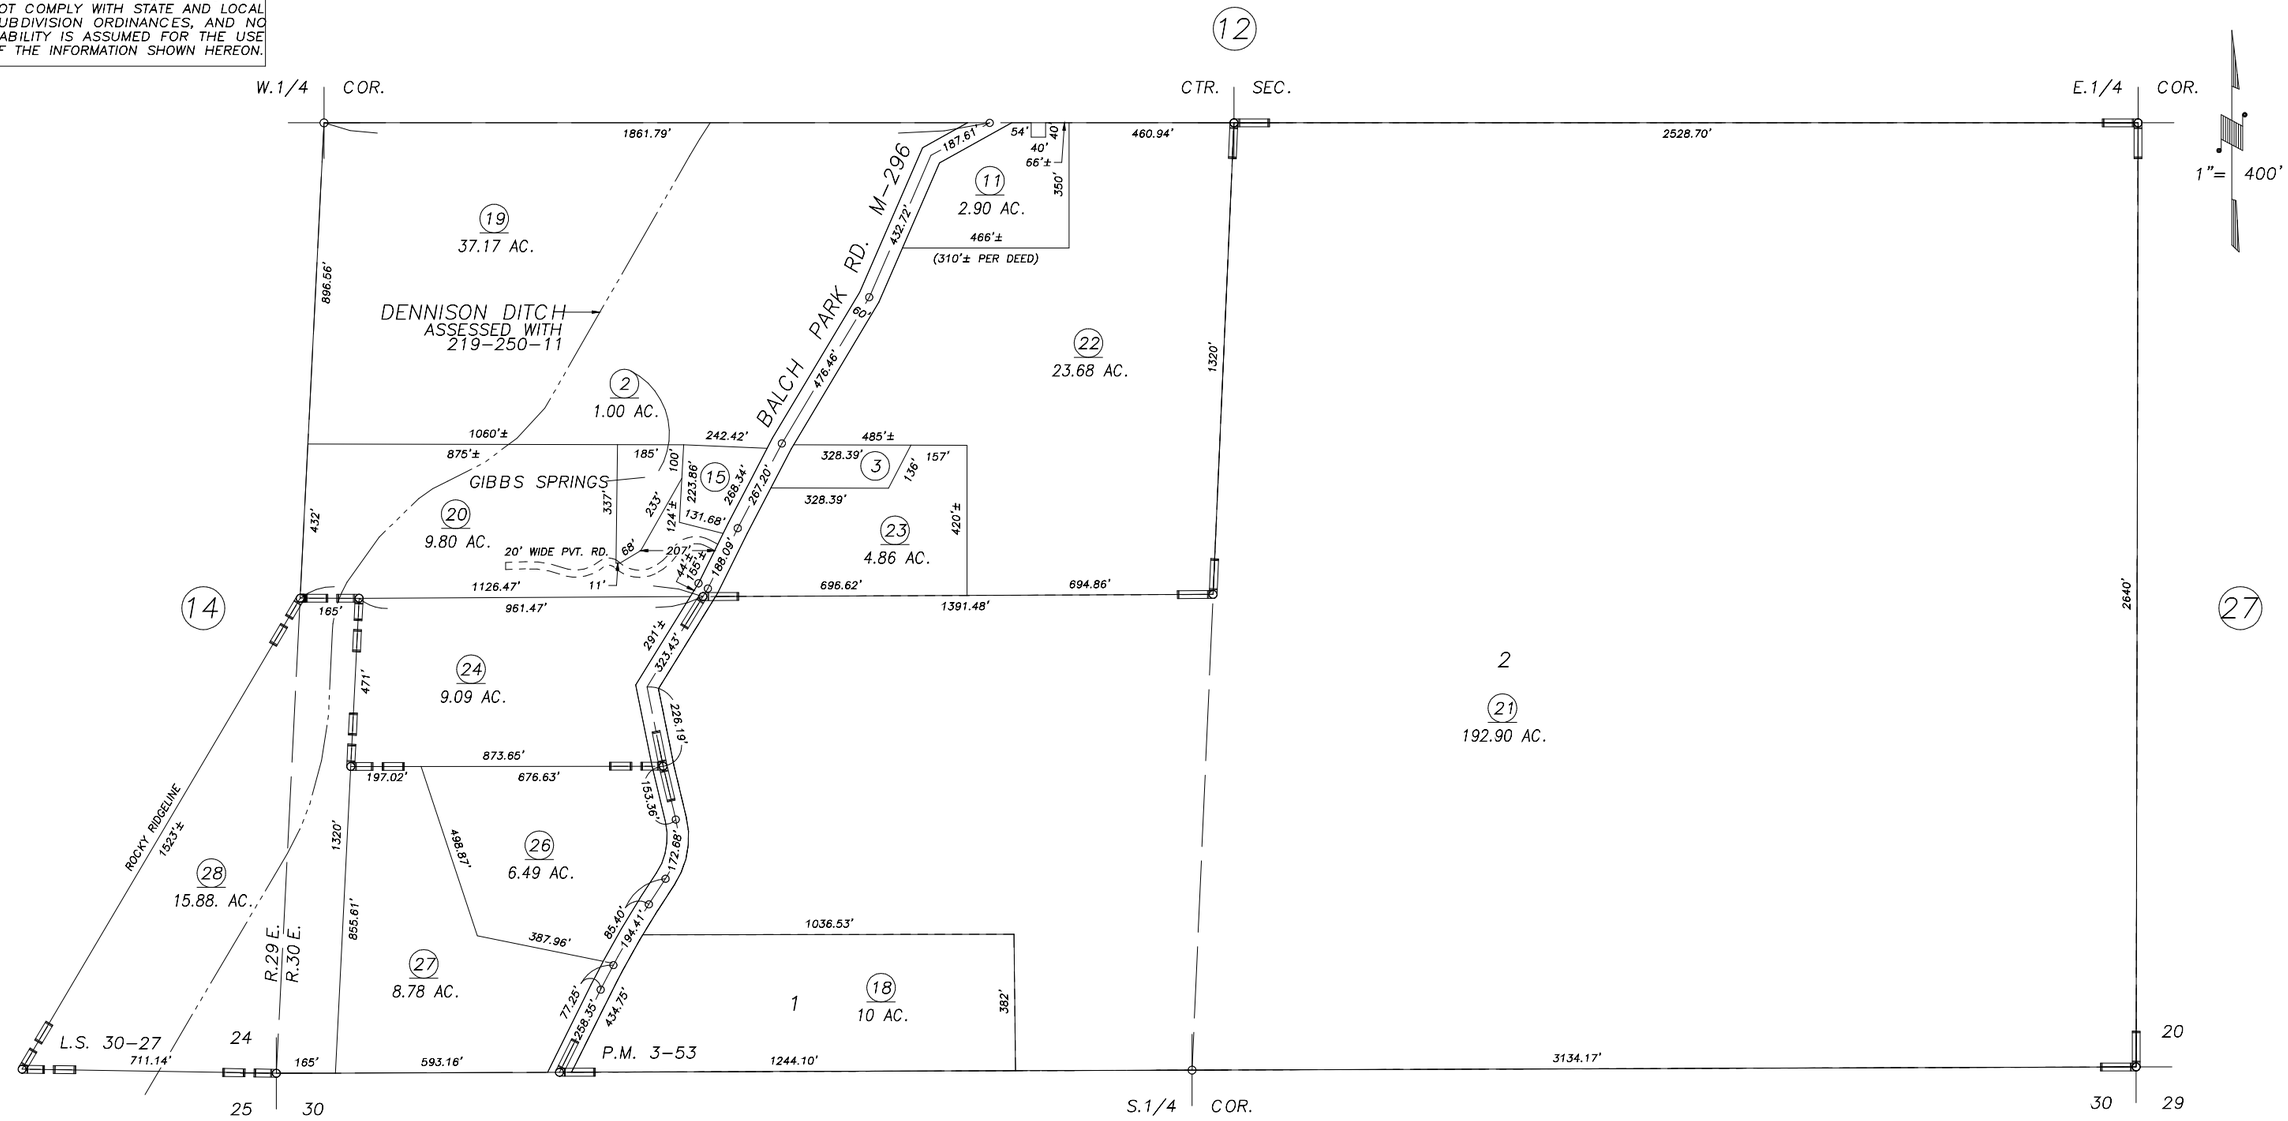

PARCEL MAP 253, P.M. 3–53
POR. RECORD OF SURVEY, L.S. 30–27

VICINITY OF SPRINGVILLE
ASSESSOR'S MAPS BK.144 , PG.13
COUNTY OF TULARE, CALIFORNIA, U.S.A.

NOTE: Assessor's Parcel Numbers Shown in Circles (1)
Assessor's Block Numbers Shown in Elipses (123)

2008–0067027	06/11/2013	RLW
REVISION	DATE	TECH