DISCLAIMER

THIS MAP WAS PREPARED FOR LOCAL PROPERTY ASSESSMENT PURPOSES ONLY AND THE PARCELS SHOWN HEREON MAY NOT COMPLY WITH STATE AND LOCAL SUBDIVISION ORDINANCES, AND NO LIABILITY IS ASSUMED FOR THE USE OF THE INFORMATION SHOWN HEREON.

N1/2 SEC.25, T.19S., R.29E., M.D.B.&M.

Tax Area Codes 144–15
136–006

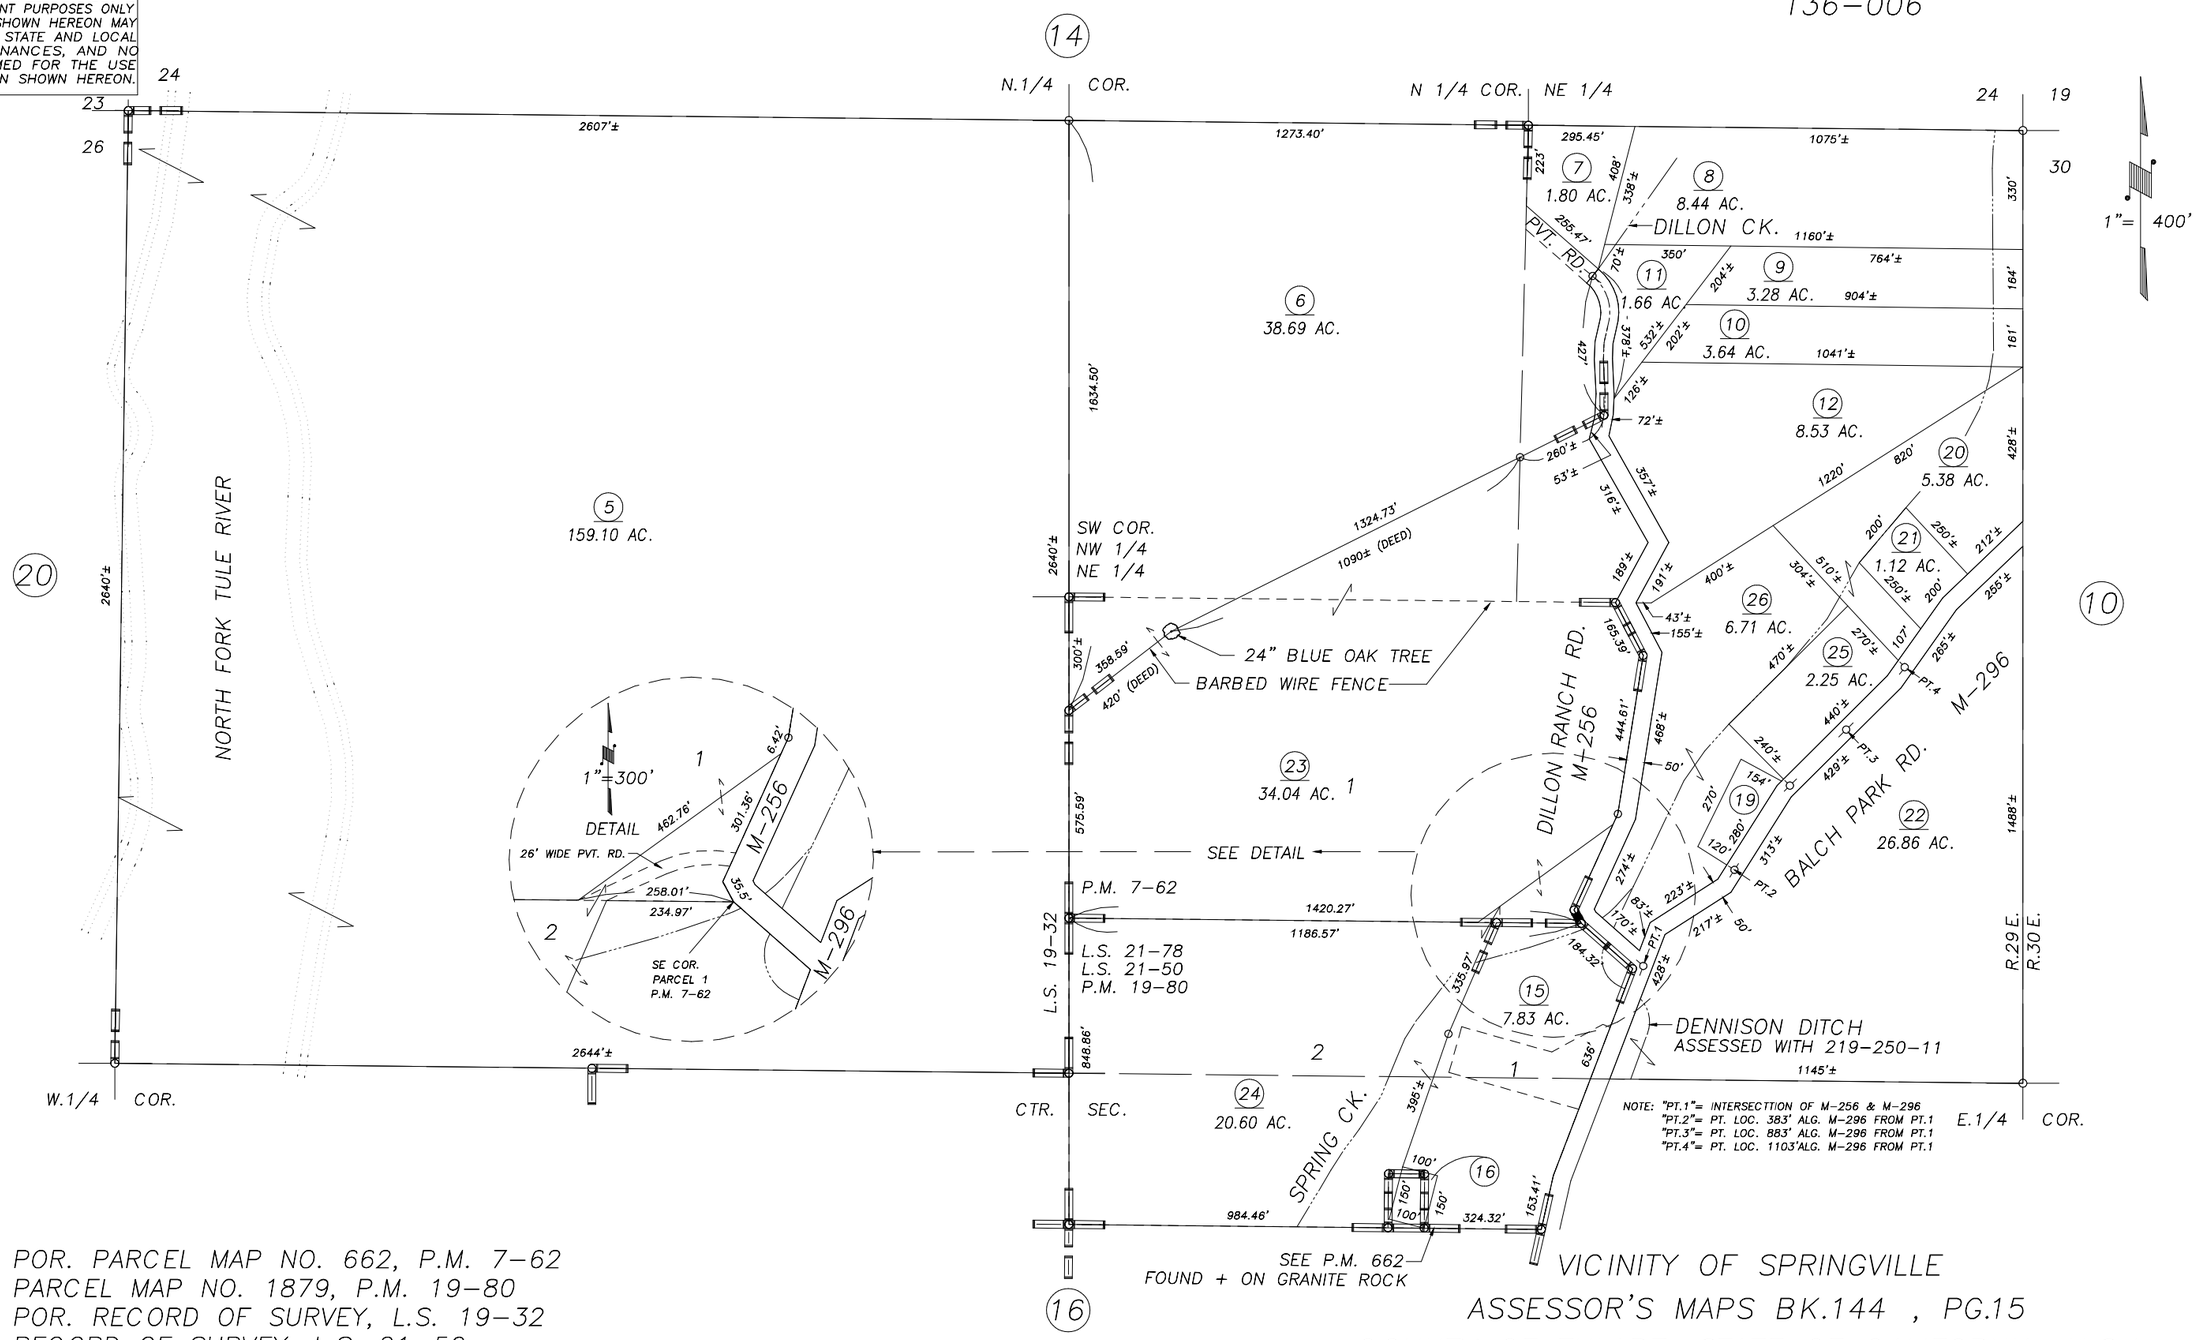

POR. PARCEL MAP NO. 662, P.M. 7–62
PARCEL MAP NO. 1879, P.M. 19–80
POR. RECORD OF SURVEY, L.S. 19–32
RECORD OF SURVEY, L.S. 21–50
RECORD OF SURVEY, L.S. 21–78

VICINITY OF SPRINGVILLE
ASSESSOR'S MAPS BK.144 , PG.15
COUNTY OF TULARE, STATE OF CALIFORNIA, U.S.A.

NOTE: Assessor's Parcel Numbers Shown in Circles (1)
Assessor's Block Numbers Shown in Elipses (123)

REVISION	DATE	TECH
2004–0011292	03/11/2006	KMS