**DISCLAIMER**

THIS MAP WAS PREPARED FOR LOCAL PROPERTY ASSESSMENT PURPOSES ONLY. THE PARCELS SHOWN HEREON MAY NOT COMPLY WITH STATE AND LOCAL SUBDIVISION ORDINANCES. NO LIABILITY IS ASSUMED FOR THE USE OF THE INFORMATION HEREON.

REVISED: 03/18/2010
REASON: 2009-0082725
CAD TECH: CBT

# S½ SEC. 25, T.19S., R.24E., M.D.B. & M.

TAX CODE AREA **149-06**

005-115
105-002
005-119

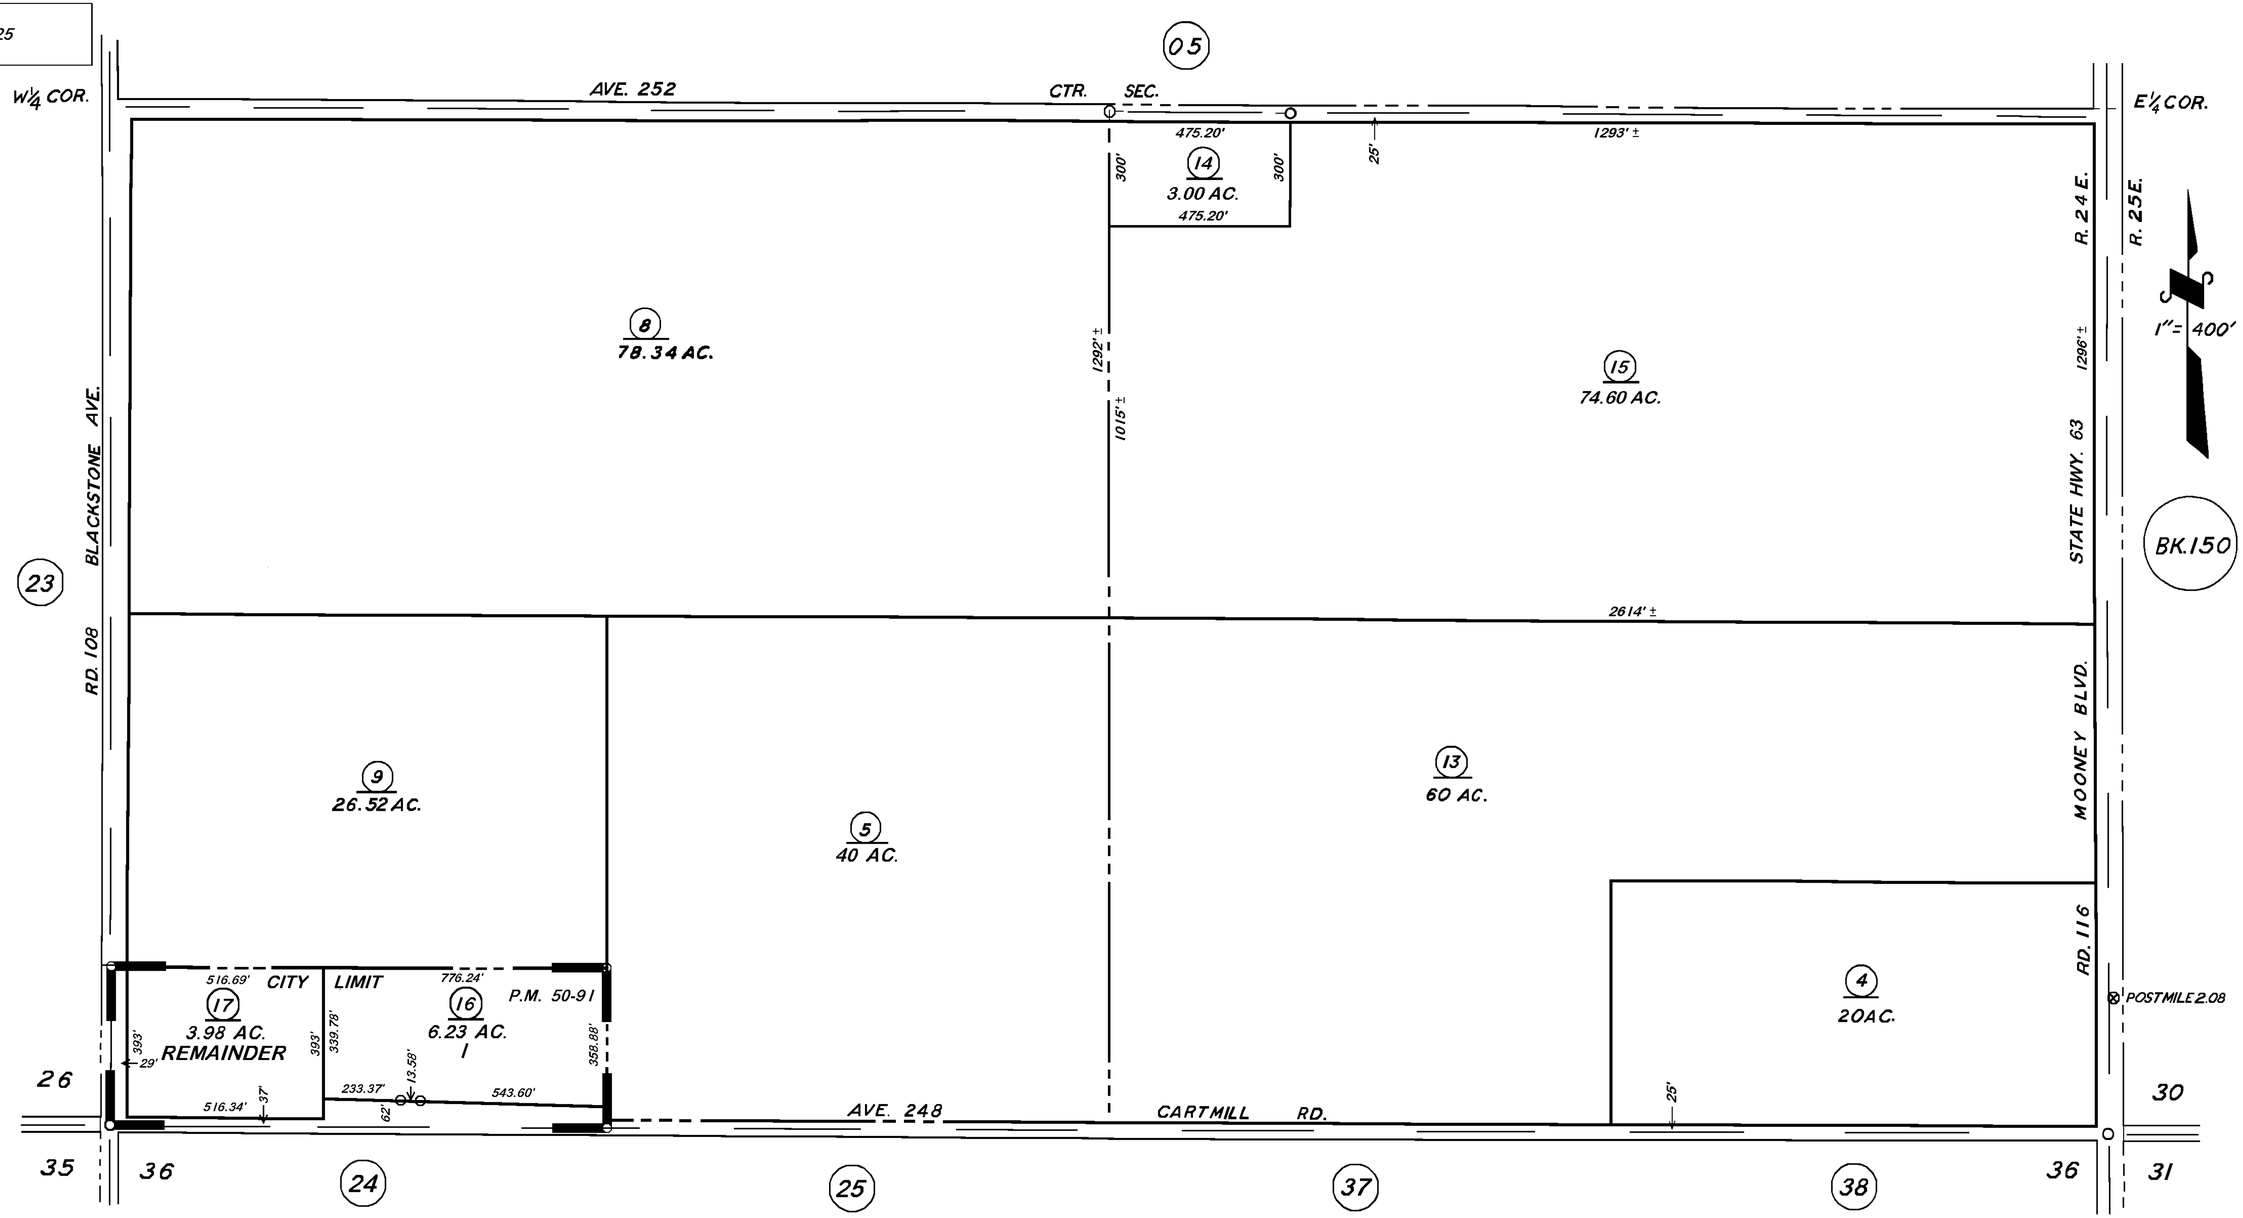


PARCEL MAP NO. 4986, P.M. 50 - 91
POR. RECORD OF SURVEY, L.S. 27 - 69 (POR. SECTION 25)
POR. RECORD OF SURVEY, L.S. 29 - 97 (STATE HWY. 63)
POR. RECORD OF SURVEY, L.S. 30 - 25 (POR. SECTION 25)

## VICINITY OF TULARE

ASSESSOR'S MAPS BK. 149, PG. 06.

COUNTY OF TULARE, CALIF.

NOTE — ASSESSOR'S BLOCK NUMBERS SHOWN IN ELLIPSES
ASSESSOR'S PARCEL NUMBERS SHOWN IN CIRCLES