S1/2 SEC.25, T.19S., R.24E., M.D.B.&M.

Tax Area Codes 149–06
005–115
005–119
105–002

DISCLAIMER

THIS MAP WAS PREPARED FOR LOCAL PROPERTY ASSESSMENT PURPOSES ONLY AND THE PARCELS SHOWN HEREON MAY NOT COMPLY WITH STATE AND LOCAL SUBDIVISION ORDINANCES, AND NO LIABILITY IS ASSUMED FOR THE USE OF THE INFORMATION SHOWN HEREON.

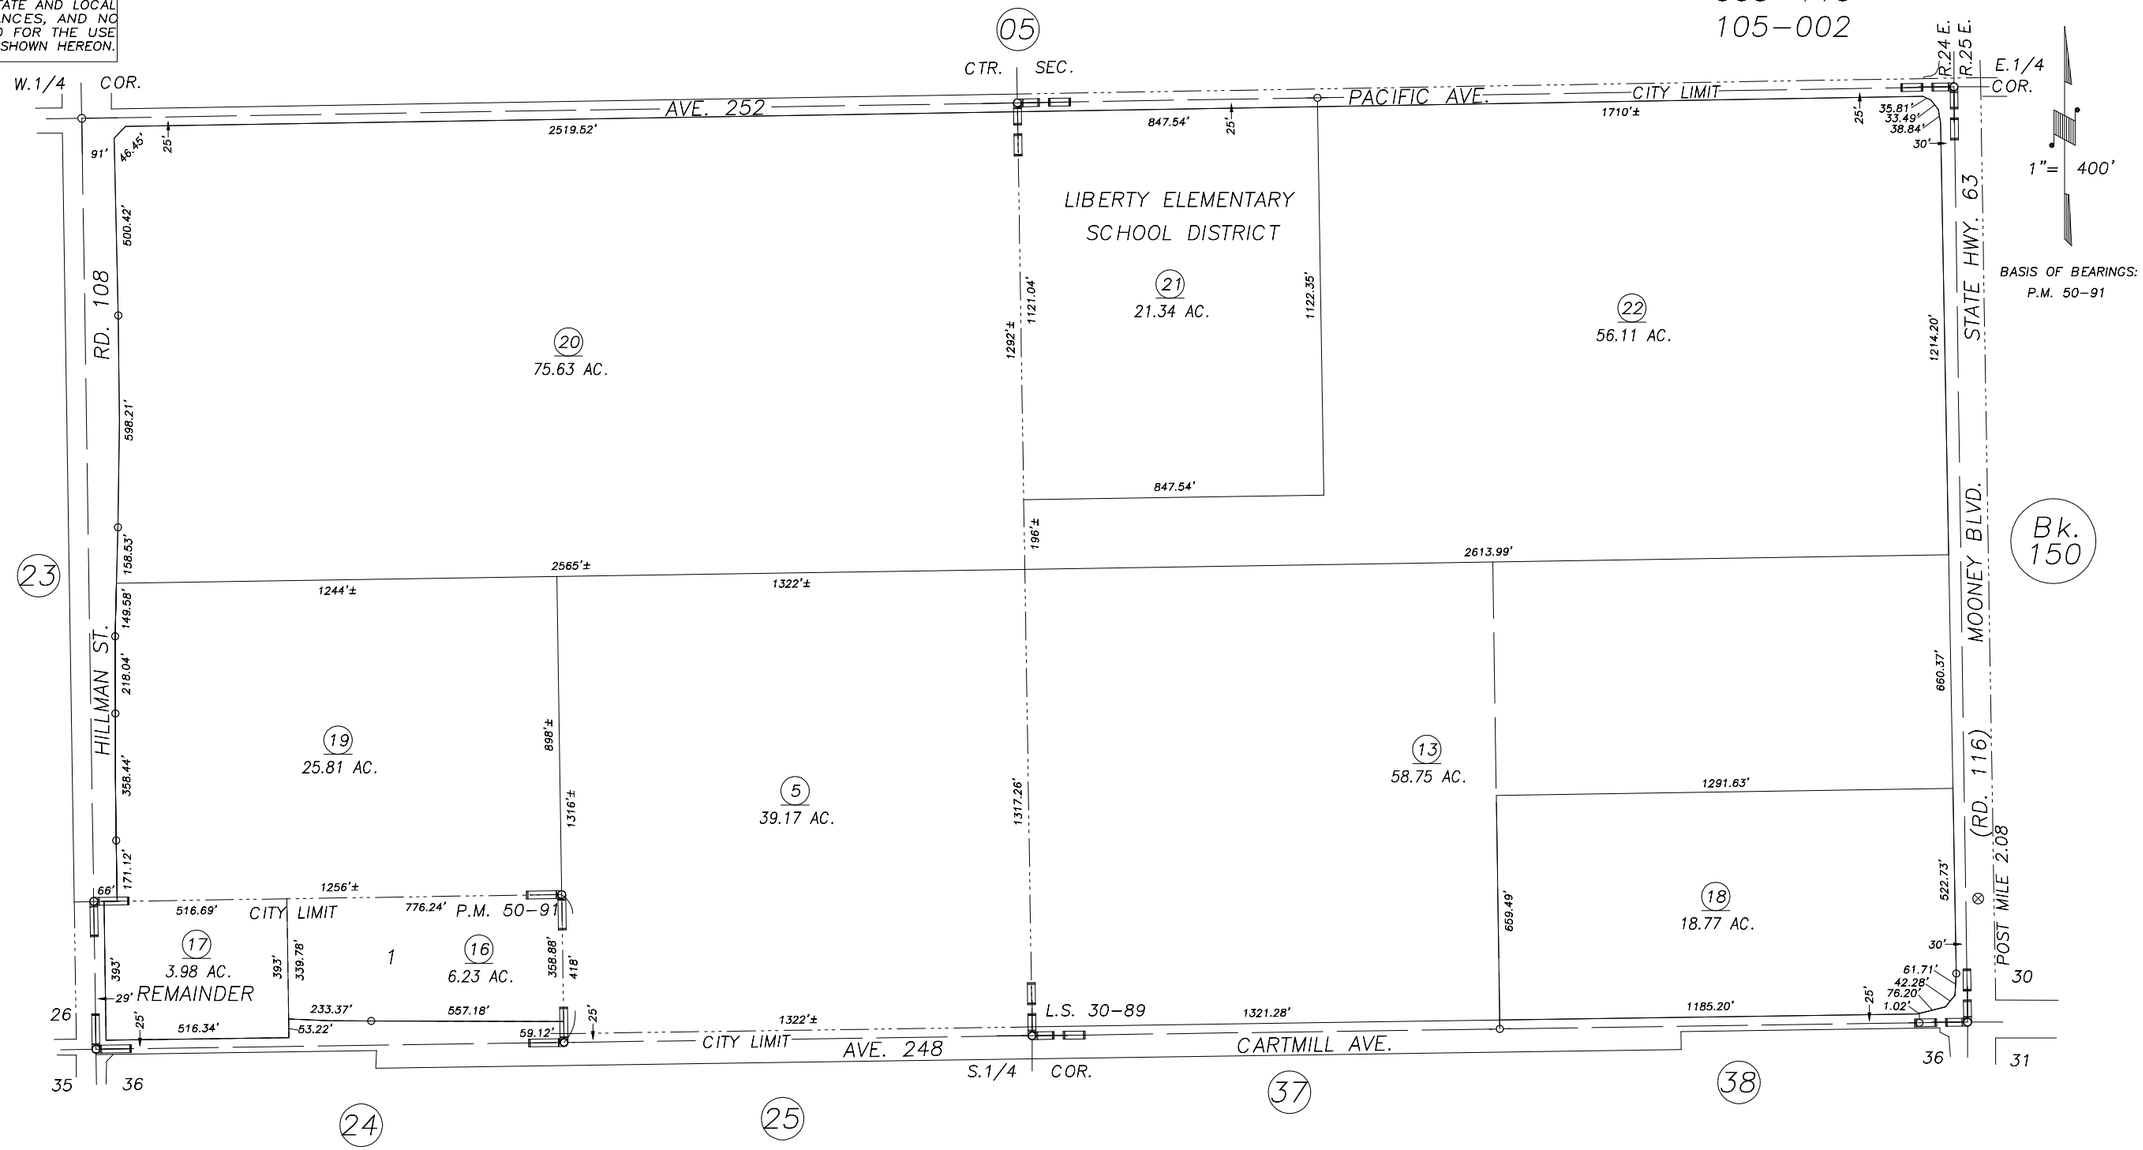

PARCEL MAP NO. 4986, P.M. 50–91
POR. RECORD OF SURVEY, L.S. 27–69 (POR. SEC. 25)
POR. RECORD OF SURVEY, L.S. 29–97 (STATE HWY. 63)
POR. RECORD OF SURVEY, L.S. 30–25 (POR. SEC. 25)
RECORD OF SURVEY, L.S. 30–89

VICINITY OF TULARE
ASSESSOR'S MAPS BK.149 , PG.06
COUNTY OF TULARE, CALIFORNIA, U.S.A.

NOTE: Assessor's Parcel Numbers Shown in Circles (1)
Assessor's Block Numbers Shown in Elipses (123)

REVISION	DATE	TECH
2011–0017407	06/30/2011	CBT