DISCLAIMER

THIS MAP WAS PREPARED FOR LOCAL PROPERTY ASSESSMENT PURPOSES ONLY AND THE PARCELS SHOWN HEREON MAY NOT COMPLY WITH STATE AND LOCAL SUBDIVISION ORDINANCES, AND NO LIABILITY IS ASSUMED FOR THE USE OF THE INFORMATION SHOWN HEREON.

S1/2 OF SW1/4 SEC.36, T.19S., R.24E., M.D.B.&M.

Tax Area Code 149–12
005–000

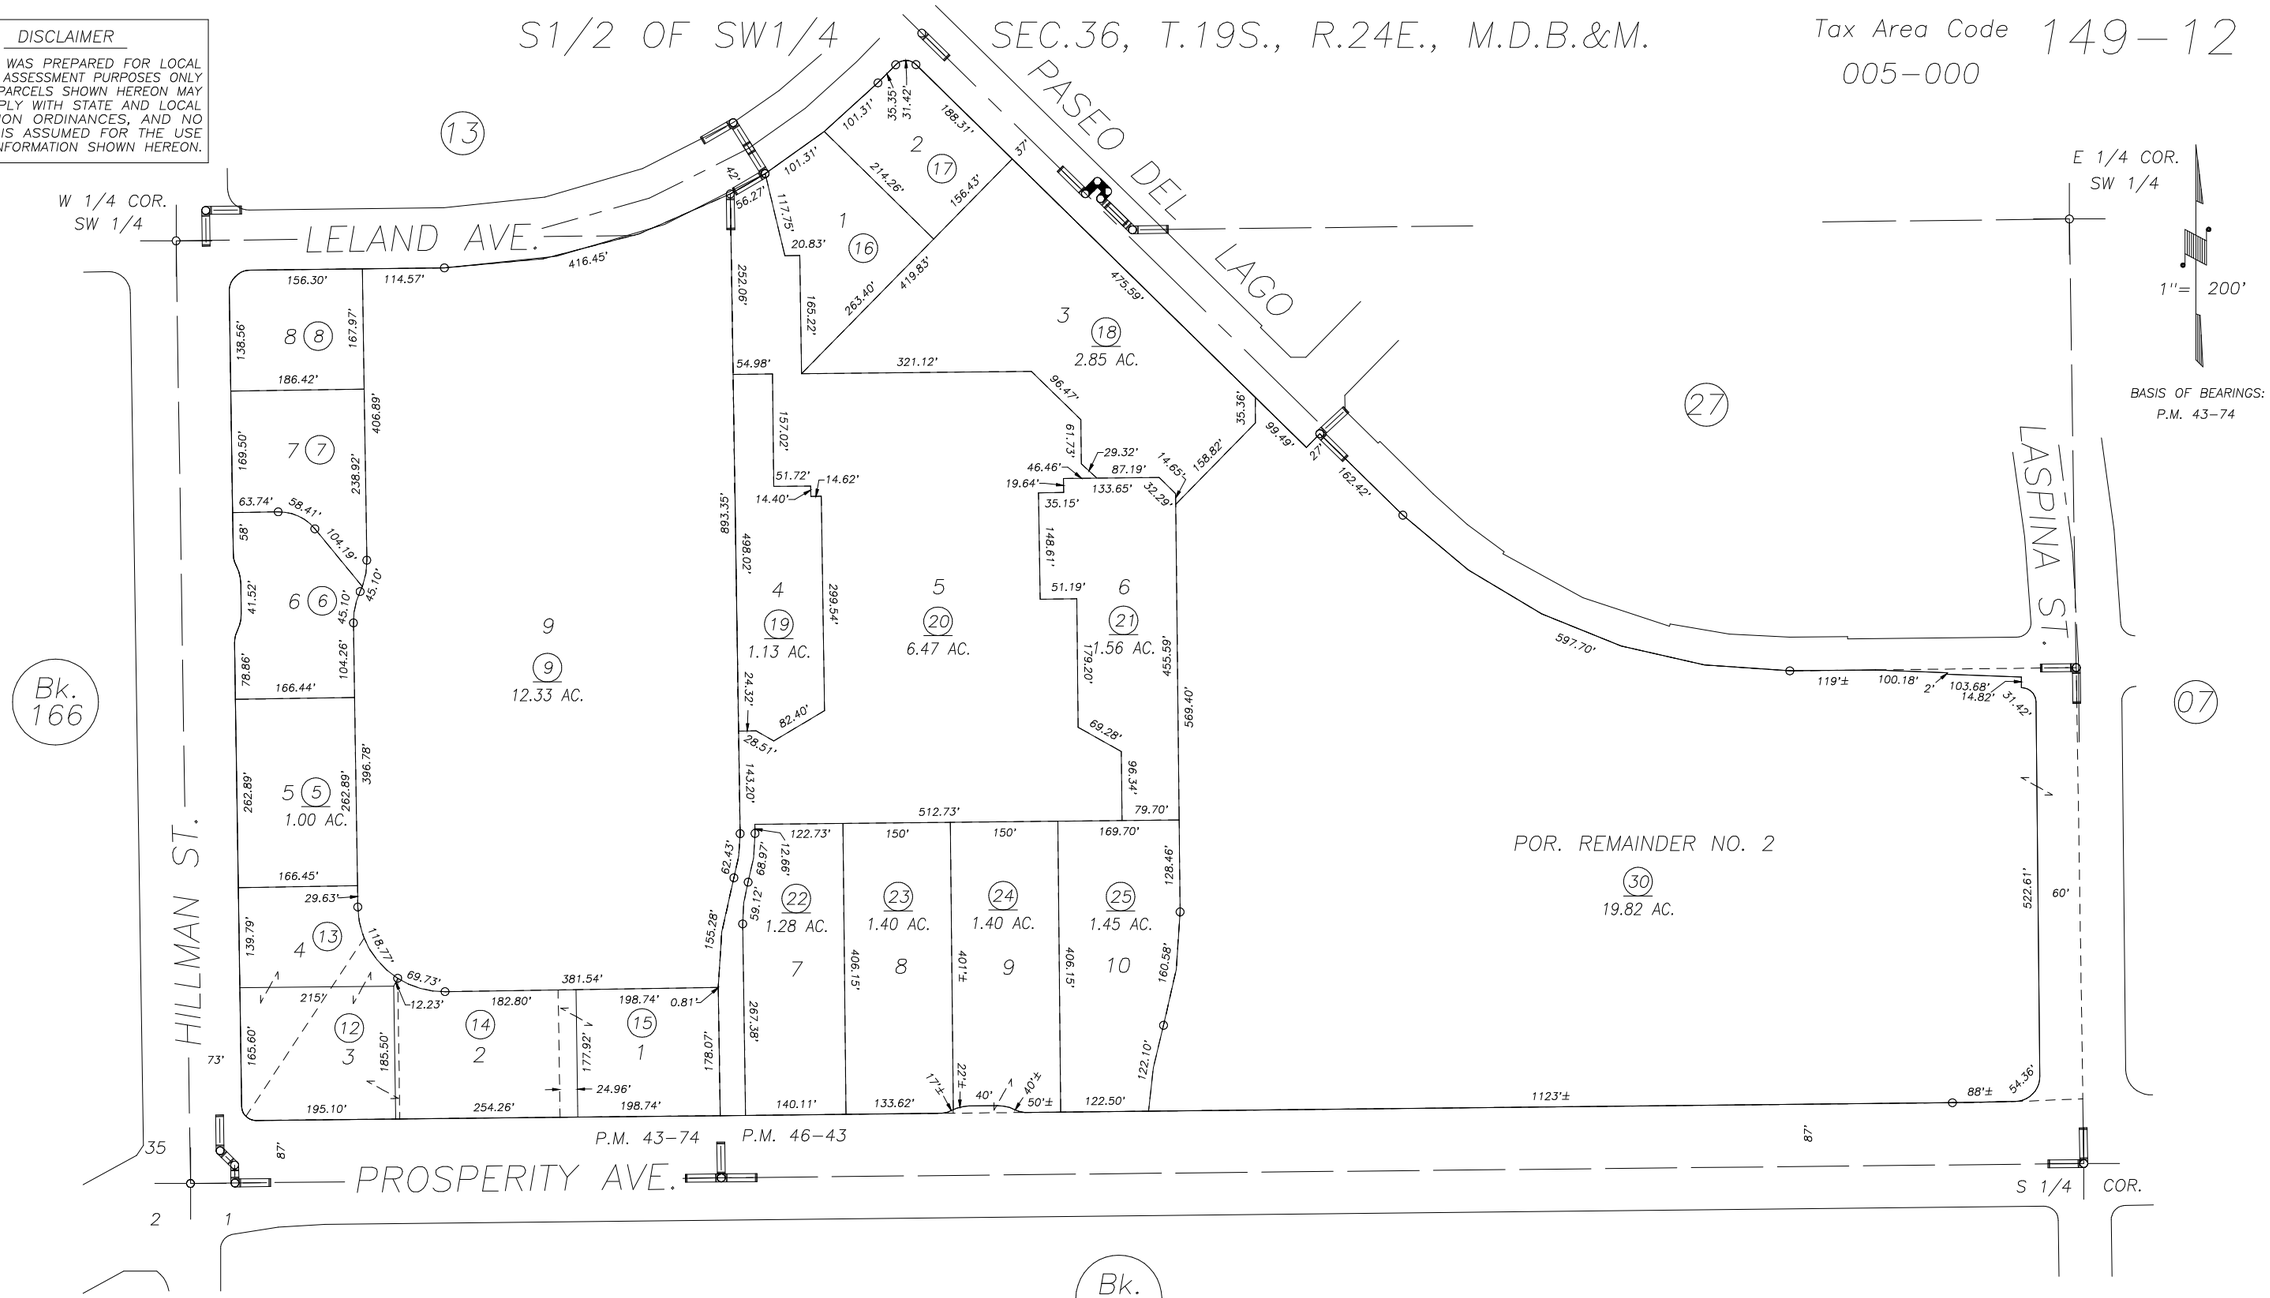

POR. PARCEL MAP NO. 4270, P.M. 43–74
POR. PARCEL MAP NO. 4538, P.M. 46–43

CITY OF TULARE
ASSESSOR'S MAPS BK. 149 , PG. 12
COUNTY OF TULARE, CALIFORNIA, U.S.A.

NOTE: Assessor's Parcel Numbers Shown in Circles (1)
Assessor's Block Numbers Shown in Elipses (123)

REVISION	DATE	TECH
2003–0076208	08/31/2005	JRS