DISCLAIMER

THIS MAP WAS PREPARED FOR LOCAL PROPERTY ASSESSMENT PURPOSES ONLY AND THE PARCELS SHOWN HEREON MAY NOT COMPLY WITH STATE AND LOCAL SUBDIVISION ORDINANCES, AND NO LIABILITY IS ASSUMED FOR THE USE OF THE INFORMATION SHOWN HEREON.

POR. NW1/4 SEC.36, T.19S., R.24E., M.D.B.&M.

Tax Area Code 005-064

149-18

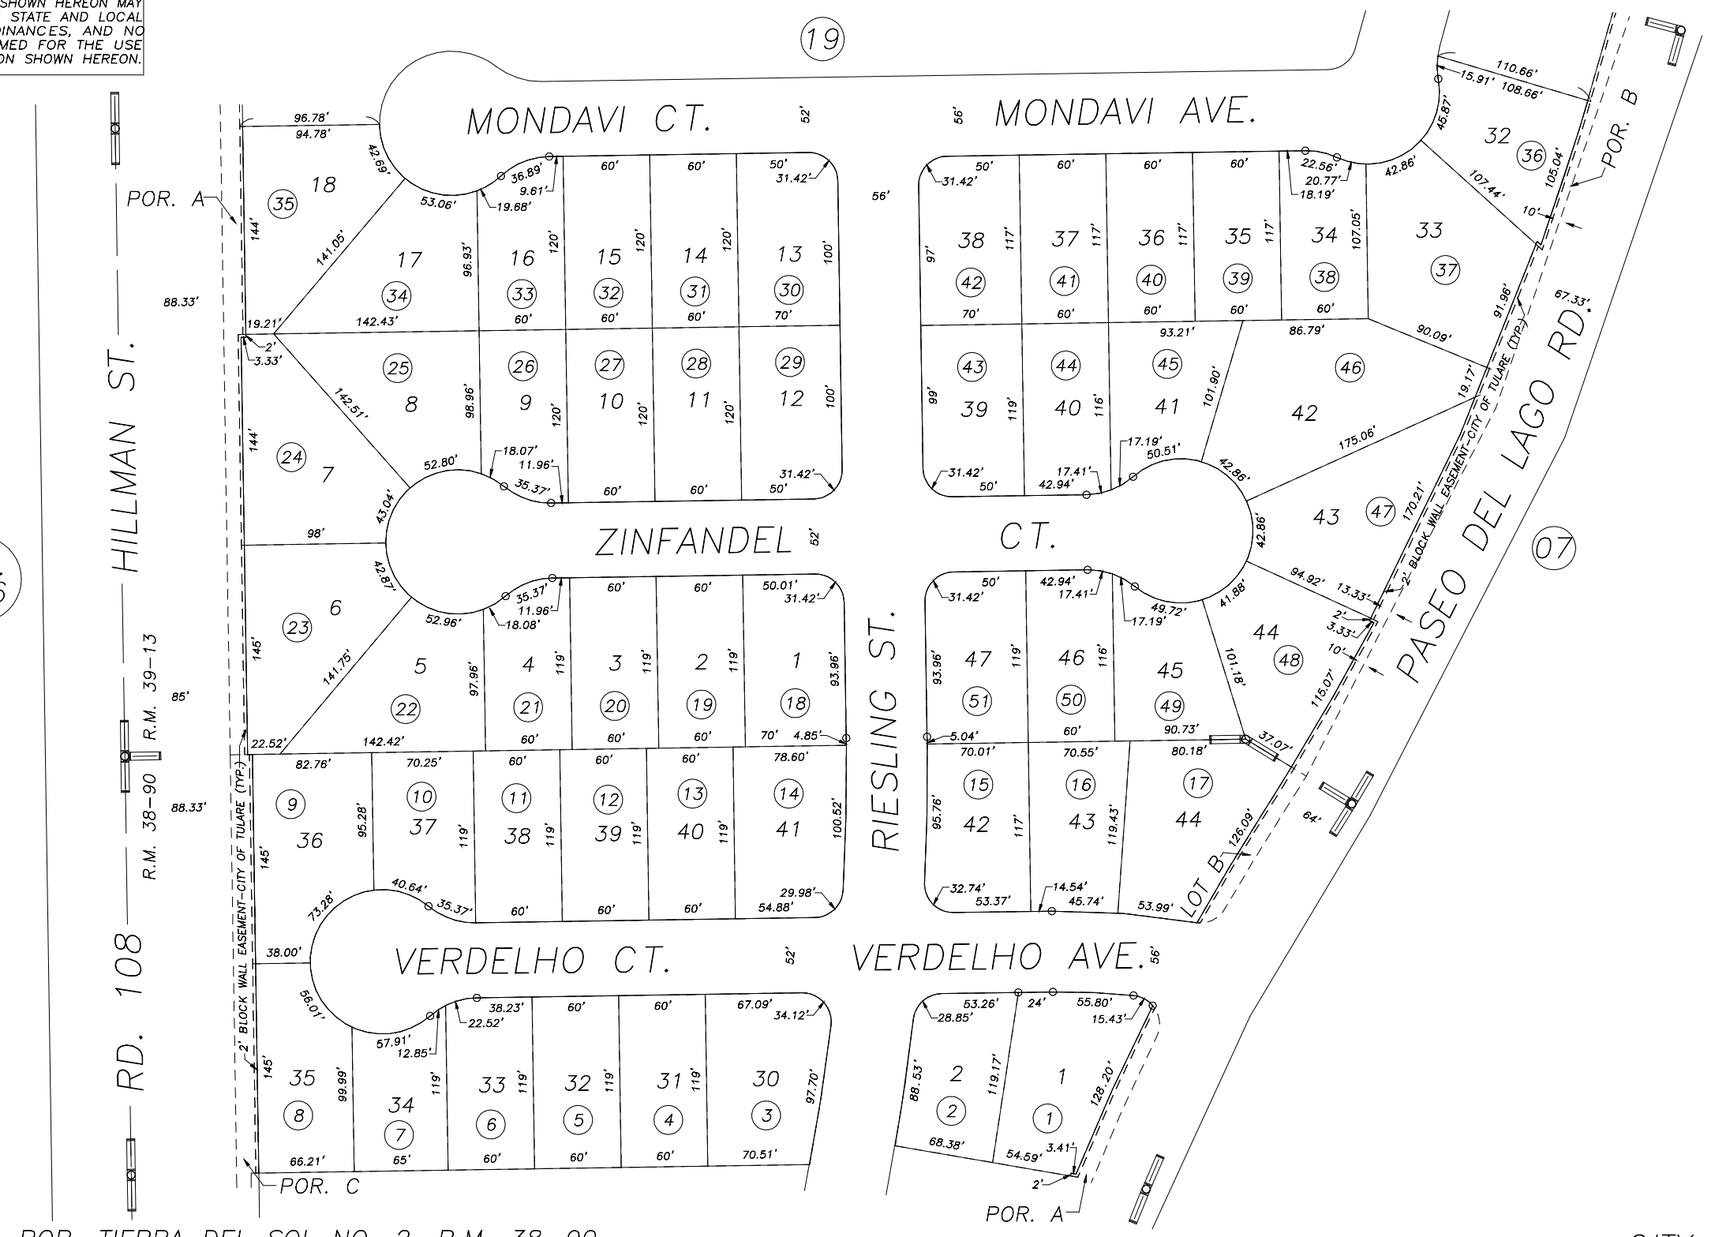

1"= 100'

POR. TIERRA DEL SOL NO. 2, R.M. 38-90
POR. TIERRA DEL SOL NO. 3, R.M. 39-13

CITY OF TULARE
ASSESSOR'S MAPS BK.149 , PG.18
COUNTY OF TULARE, CALIFORNIA, U.S.A.

NOTE: Assessor's Parcel Numbers Shown in Circles (1)
Assessor's Block Numbers Shown in Elipses (123)

REVISION	DATE	TECH
REVISE ESMT NOTE	04/29/2002	KMS