DISCLAIMER

THIS MAP WAS PREPARED FOR LOCAL PROPERTY ASSESSMENT PURPOSES ONLY AND THE PARCELS SHOWN HEREON MAY NOT COMPLY WITH STATE AND LOCAL SUBDIVISION ORDINANCES, AND NO LIABILITY IS ASSUMED FOR THE USE OF THE INFORMATION SHOWN HEREON.

S1/2 OF NW1/4 OF NW1/4 SEC.36, T.19S., R.24E., M.D.B.&M.

Tax Area Code 005-000

149-19

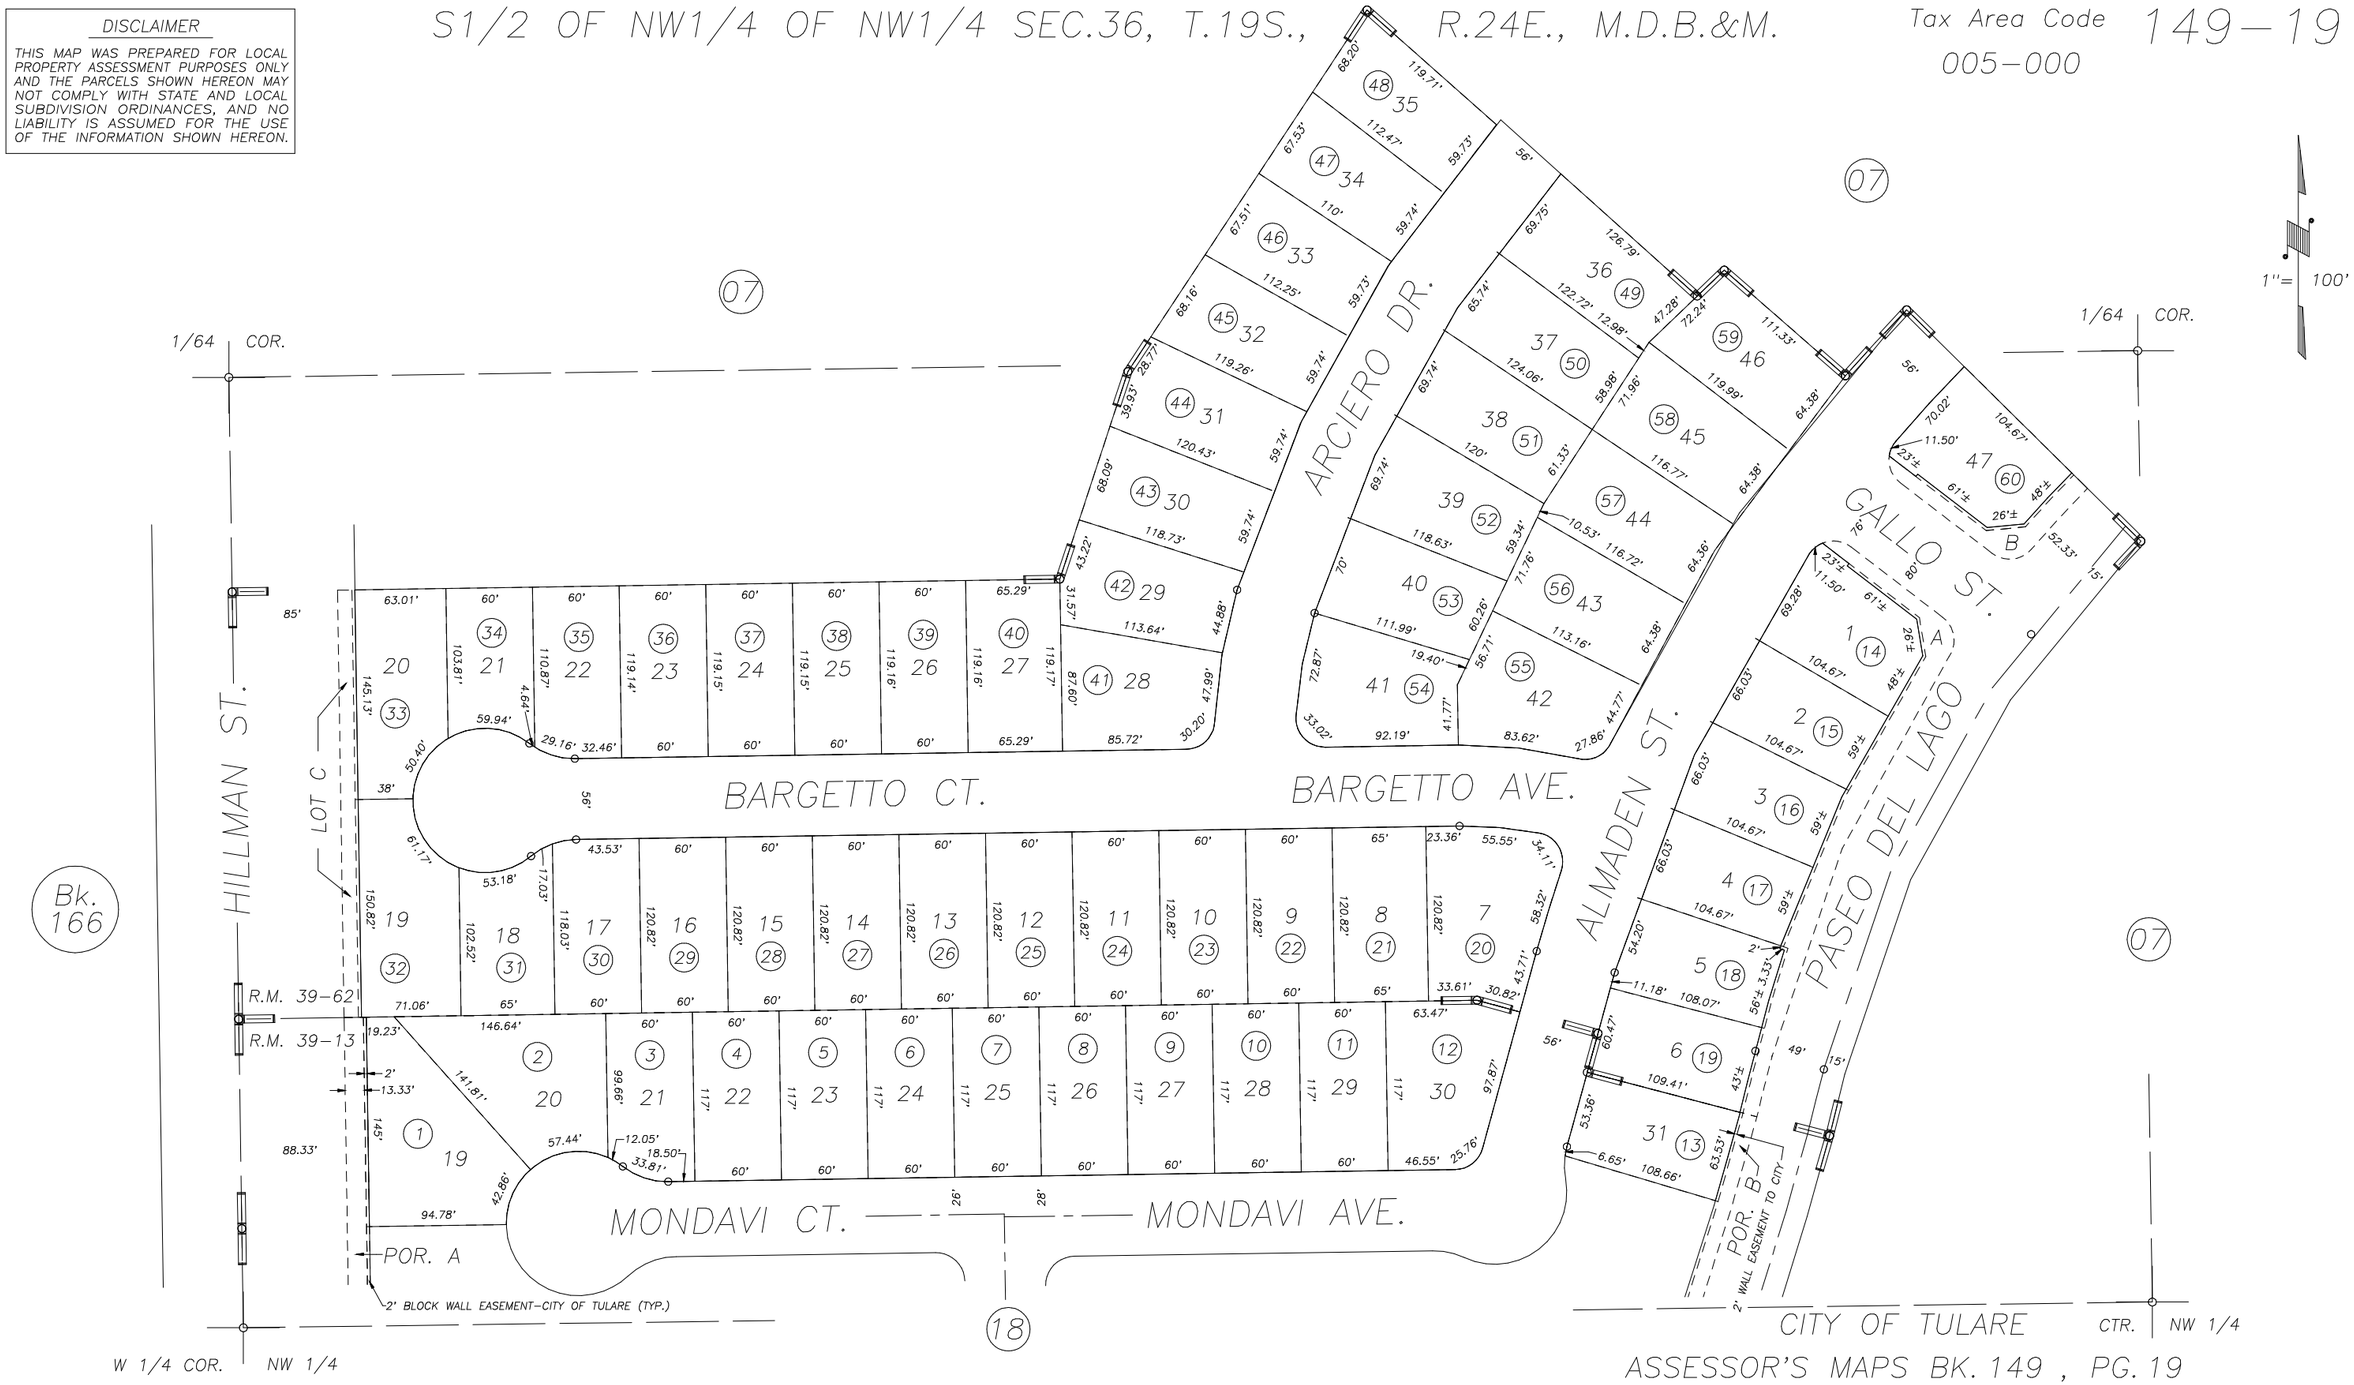

POR. TIERRA DEL SOL NO. 3, R.M. 39-13
TIERRA DEL SOL NO. 4, R.M. 39-62

ASSESSOR'S MAPS BK. 149 , PG. 19
COUNTY OF TULARE, CALIFORNIA, U.S.A.

NOTE: Assessor's Parcel Numbers Shown in Circles (1)
Assessor's Block Numbers Shown in Elipses (123)

REVISION	DATE	TECH
2002-0065519	06/24/2003	SU