S1/2 OF NE1/4 OF NW1/4 SEC.36, T.19S., R.24E., M.D.B.&M.

Tax Area Codes 149–29
005–000

DISCLAIMER

THIS MAP WAS PREPARED FOR LOCAL PROPERTY ASSESSMENT PURPOSES ONLY AND THE PARCELS SHOWN HEREON MAY NOT COMPLY WITH STATE AND LOCAL SUBDIVISION ORDINANCES, AND NO LIABILITY IS ASSUMED FOR THE USE OF THE INFORMATION SHOWN HEREON.

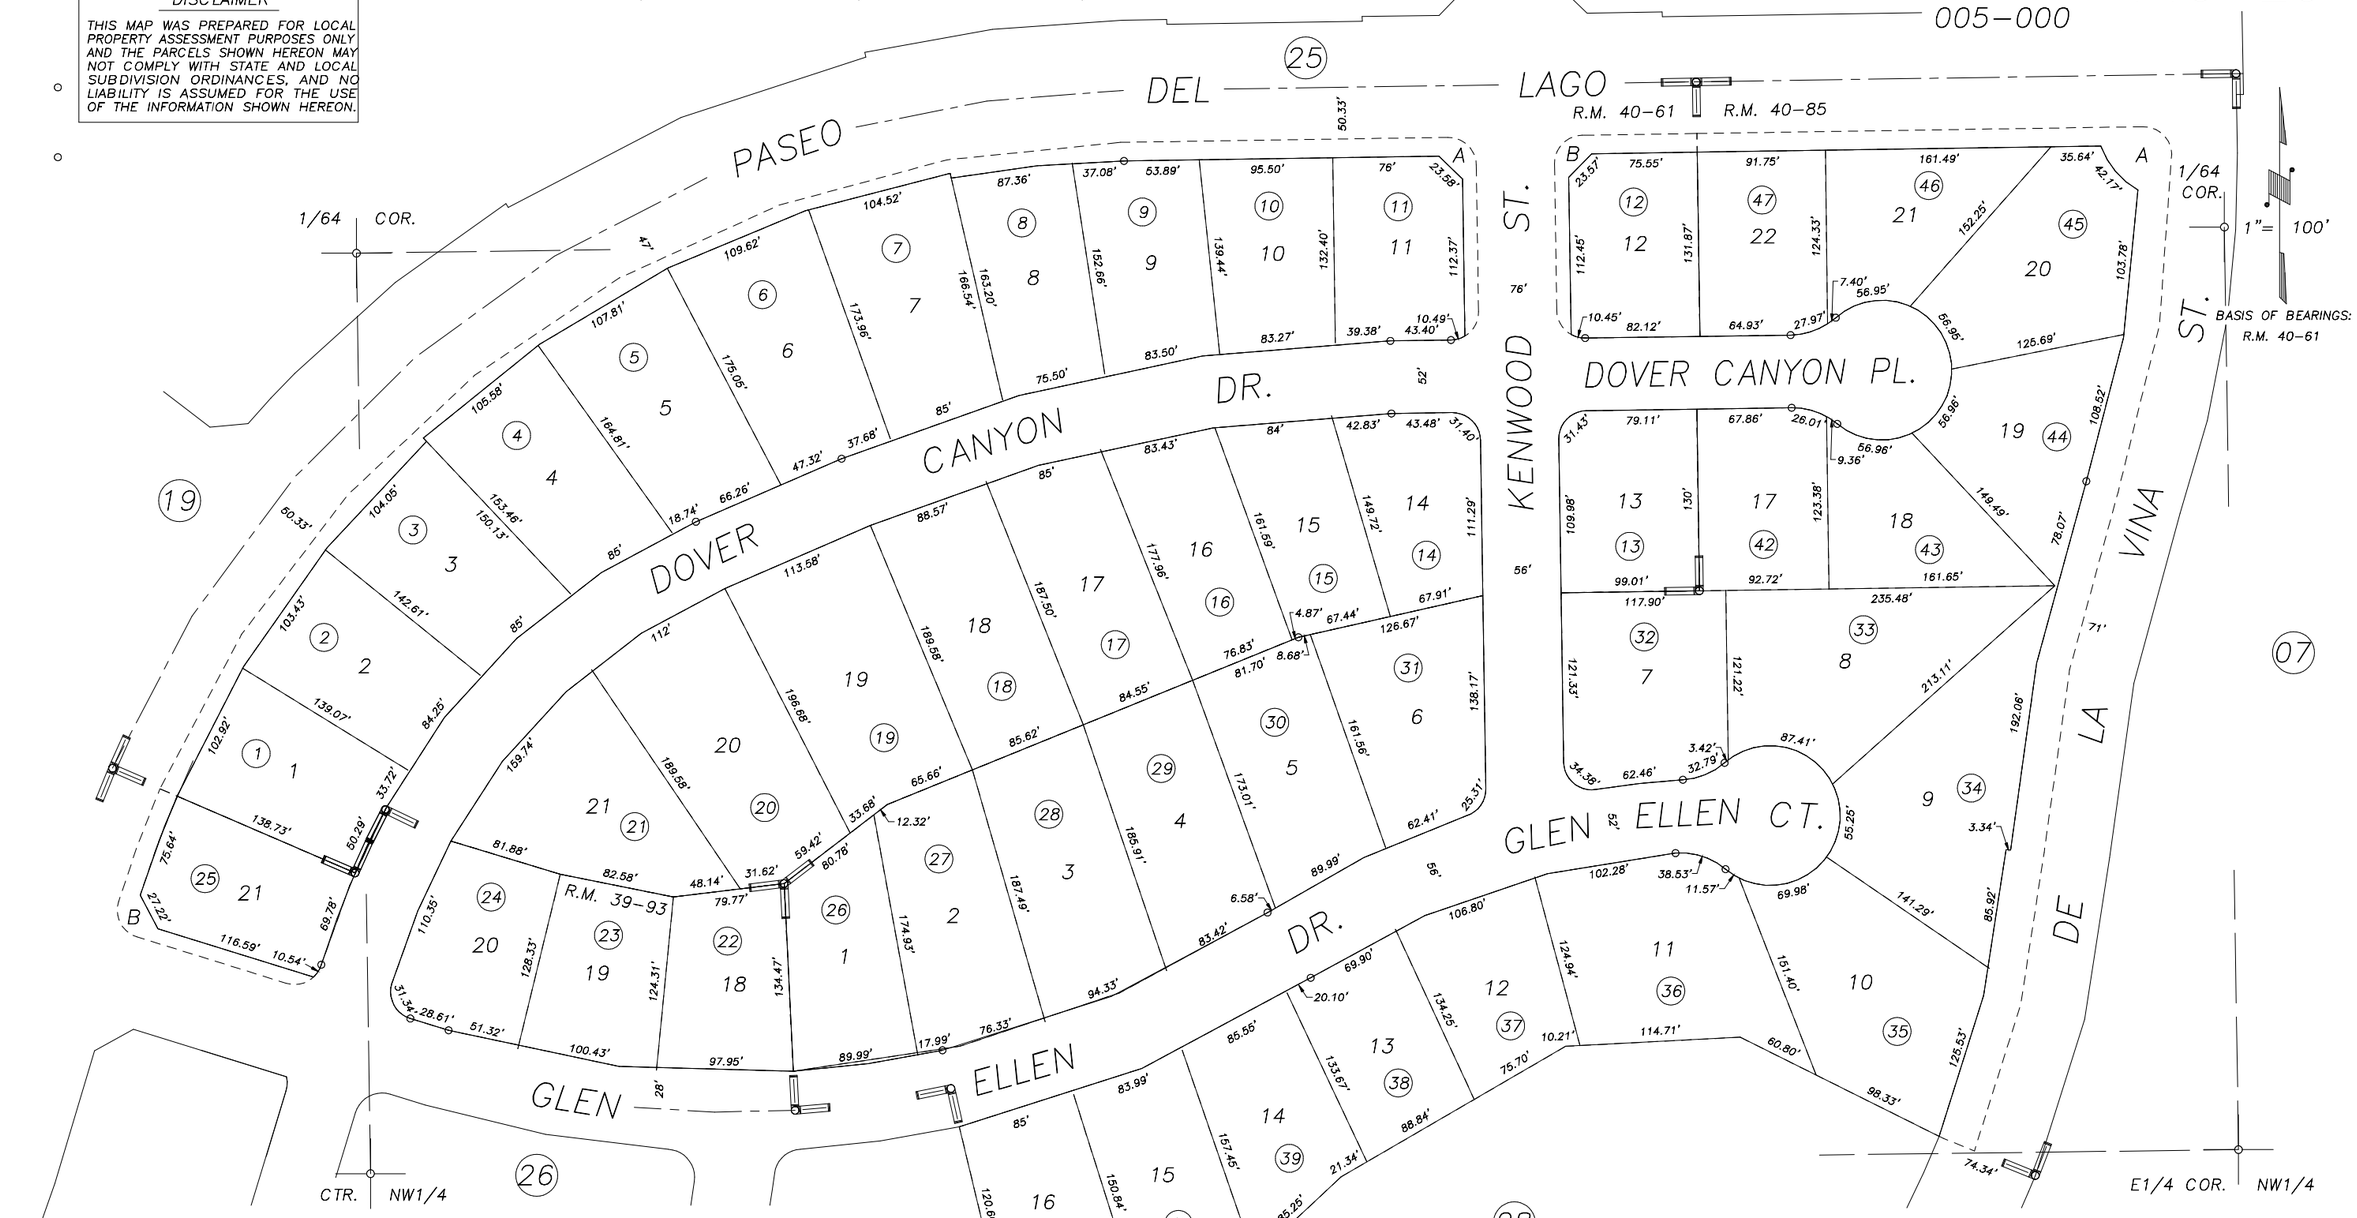

POR. LA VINA ESTATES NO. 4, R.M. 39–93
LA VINA ESTATES NO. 6, R.M. 40–61
LA VINA ESTATES NO. 7, R.M. 40–85

CITY OF TULARE
ASSESSOR'S MAPS BK.149 , PG.29
COUNTY OF TULARE, CALIFORNIA, U.S.A.

NOTE: Assessor's Parcel Numbers Shown in Circles (1)
Assessor's Block Numbers Shown in Elipses (123)

REVISION	DATE	TECH
2005–0018837	02/25/2005	KMS