N1/2 OF SW1/4 OF SE1/4 SEC.36, T.19S., R.24E., M.D.B.&M.

Tax Area Codes 005–064

149–31

DISCLAIMER

THIS MAP WAS PREPARED FOR LOCAL PROPERTY ASSESSMENT PURPOSES ONLY AND THE PARCELS SHOWN HEREON MAY NOT COMPLY WITH STATE AND LOCAL SUBDIVISION ORDINANCES, AND NO LIABILITY IS ASSUMED FOR THE USE OF THE INFORMATION SHOWN HEREON.

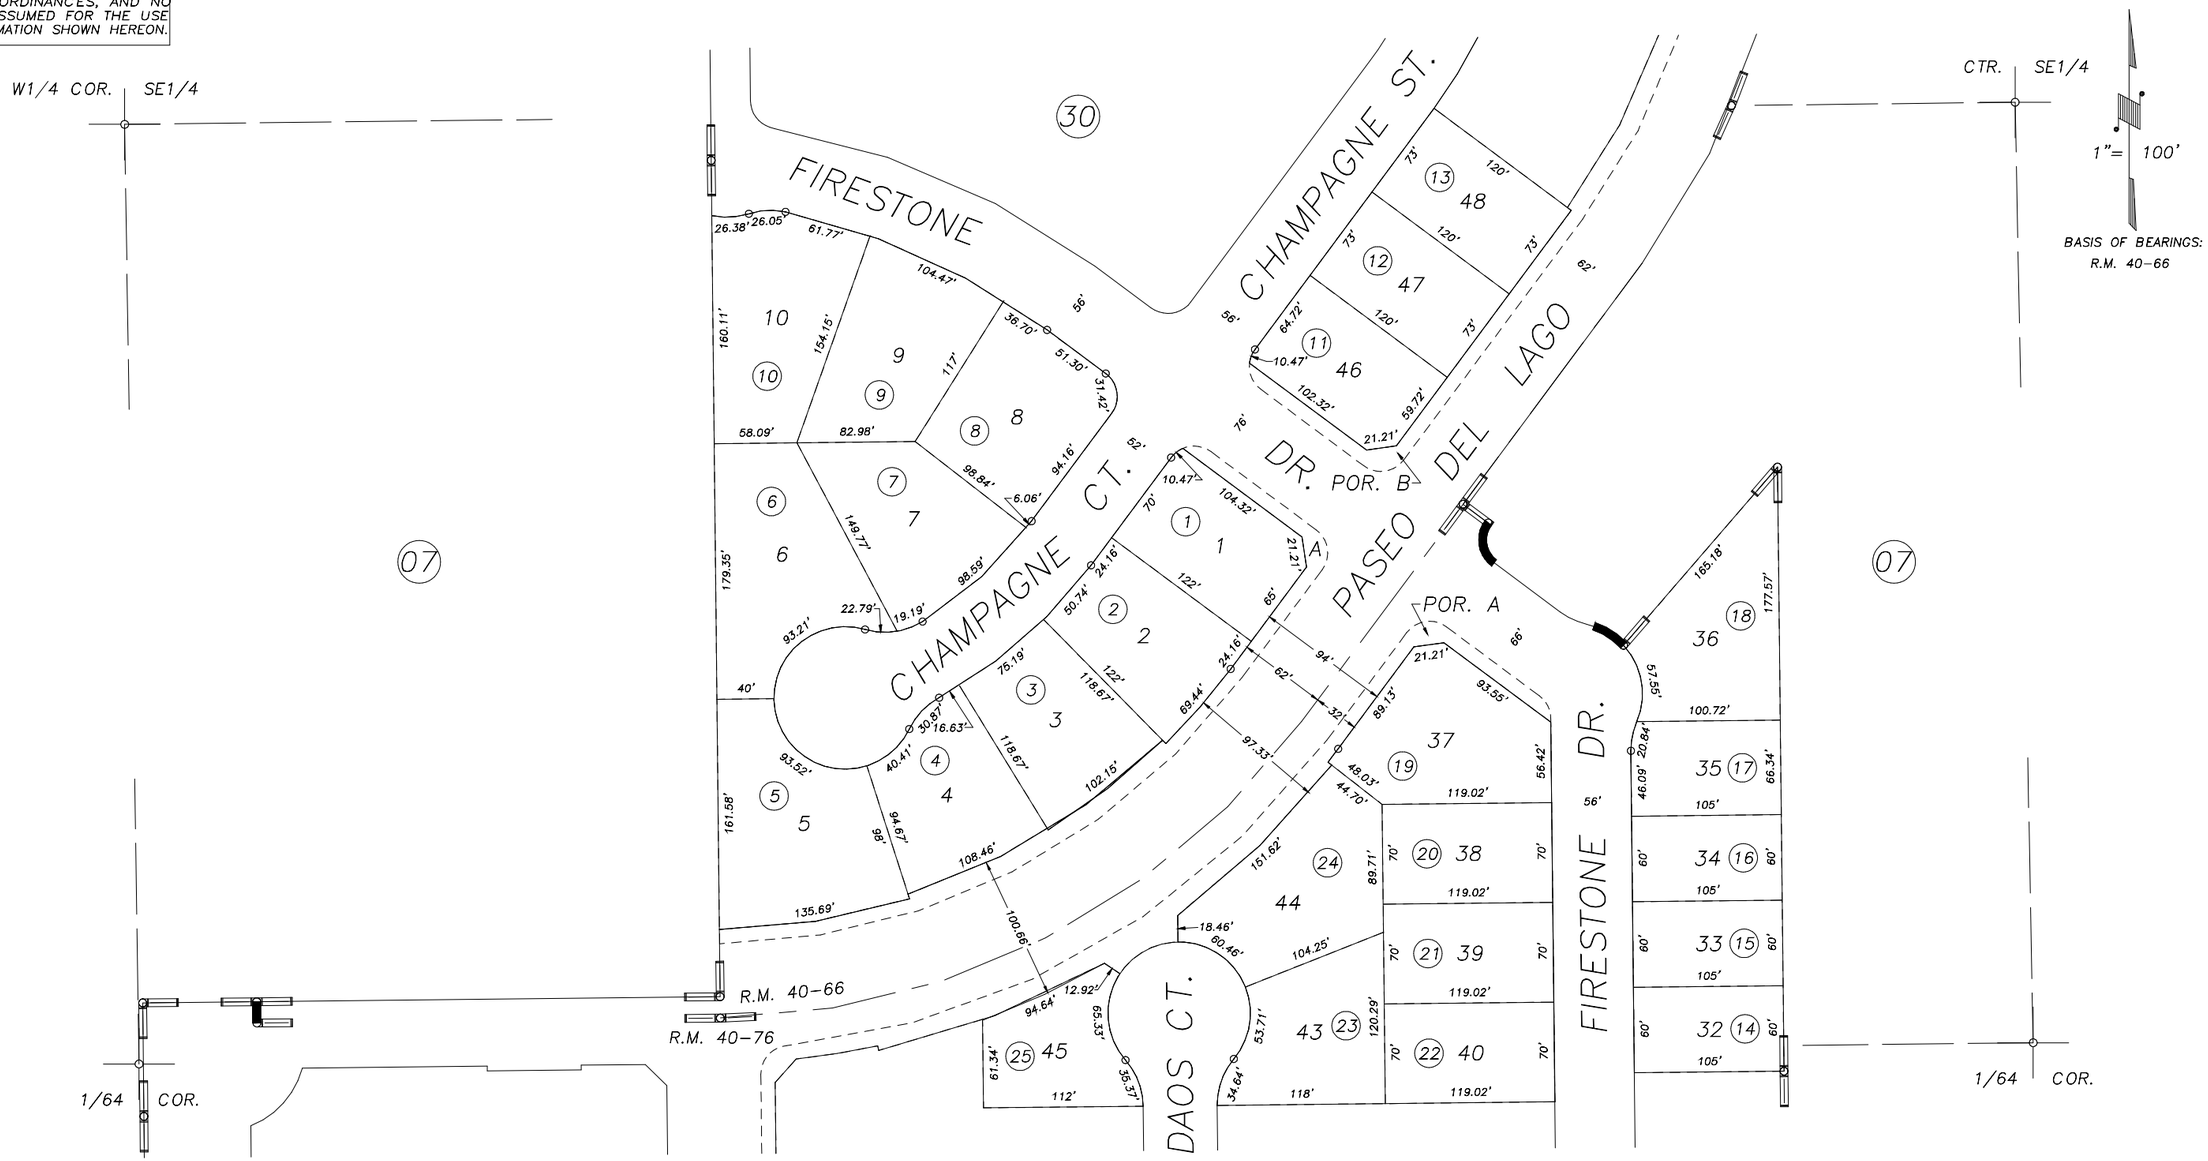

POR. BELLA VISTA NO. 1, R.M. 40–66
POR. VISTA DEL SOL NO. 1, R.M. 40–76

CITY OF TULARE
ASSESSOR'S MAPS BK.149 , PG.31
COUNTY OF TULARE, CALIFORNIA, U.S.A.

NOTE: Assessor's Parcel Numbers Shown in Circles (1)
Assessor's Block Numbers Shown in Elipses (123)

REVISION	DATE	TECH
2004–0059356	08/06/2004	PHN