S1/2 OF SW1/4 OF SE1/4 SEC.36, T.19S., R.24E., M.D.B.&M.

Tax Area Codes 149–32
005–064

DISCLAIMER

THIS MAP WAS PREPARED FOR LOCAL PROPERTY ASSESSMENT PURPOSES ONLY AND THE PARCELS SHOWN HEREON MAY NOT COMPLY WITH STATE AND LOCAL SUBDIVISION ORDINANCES, AND NO LIABILITY IS ASSUMED FOR THE USE OF THE INFORMATION SHOWN HEREON.

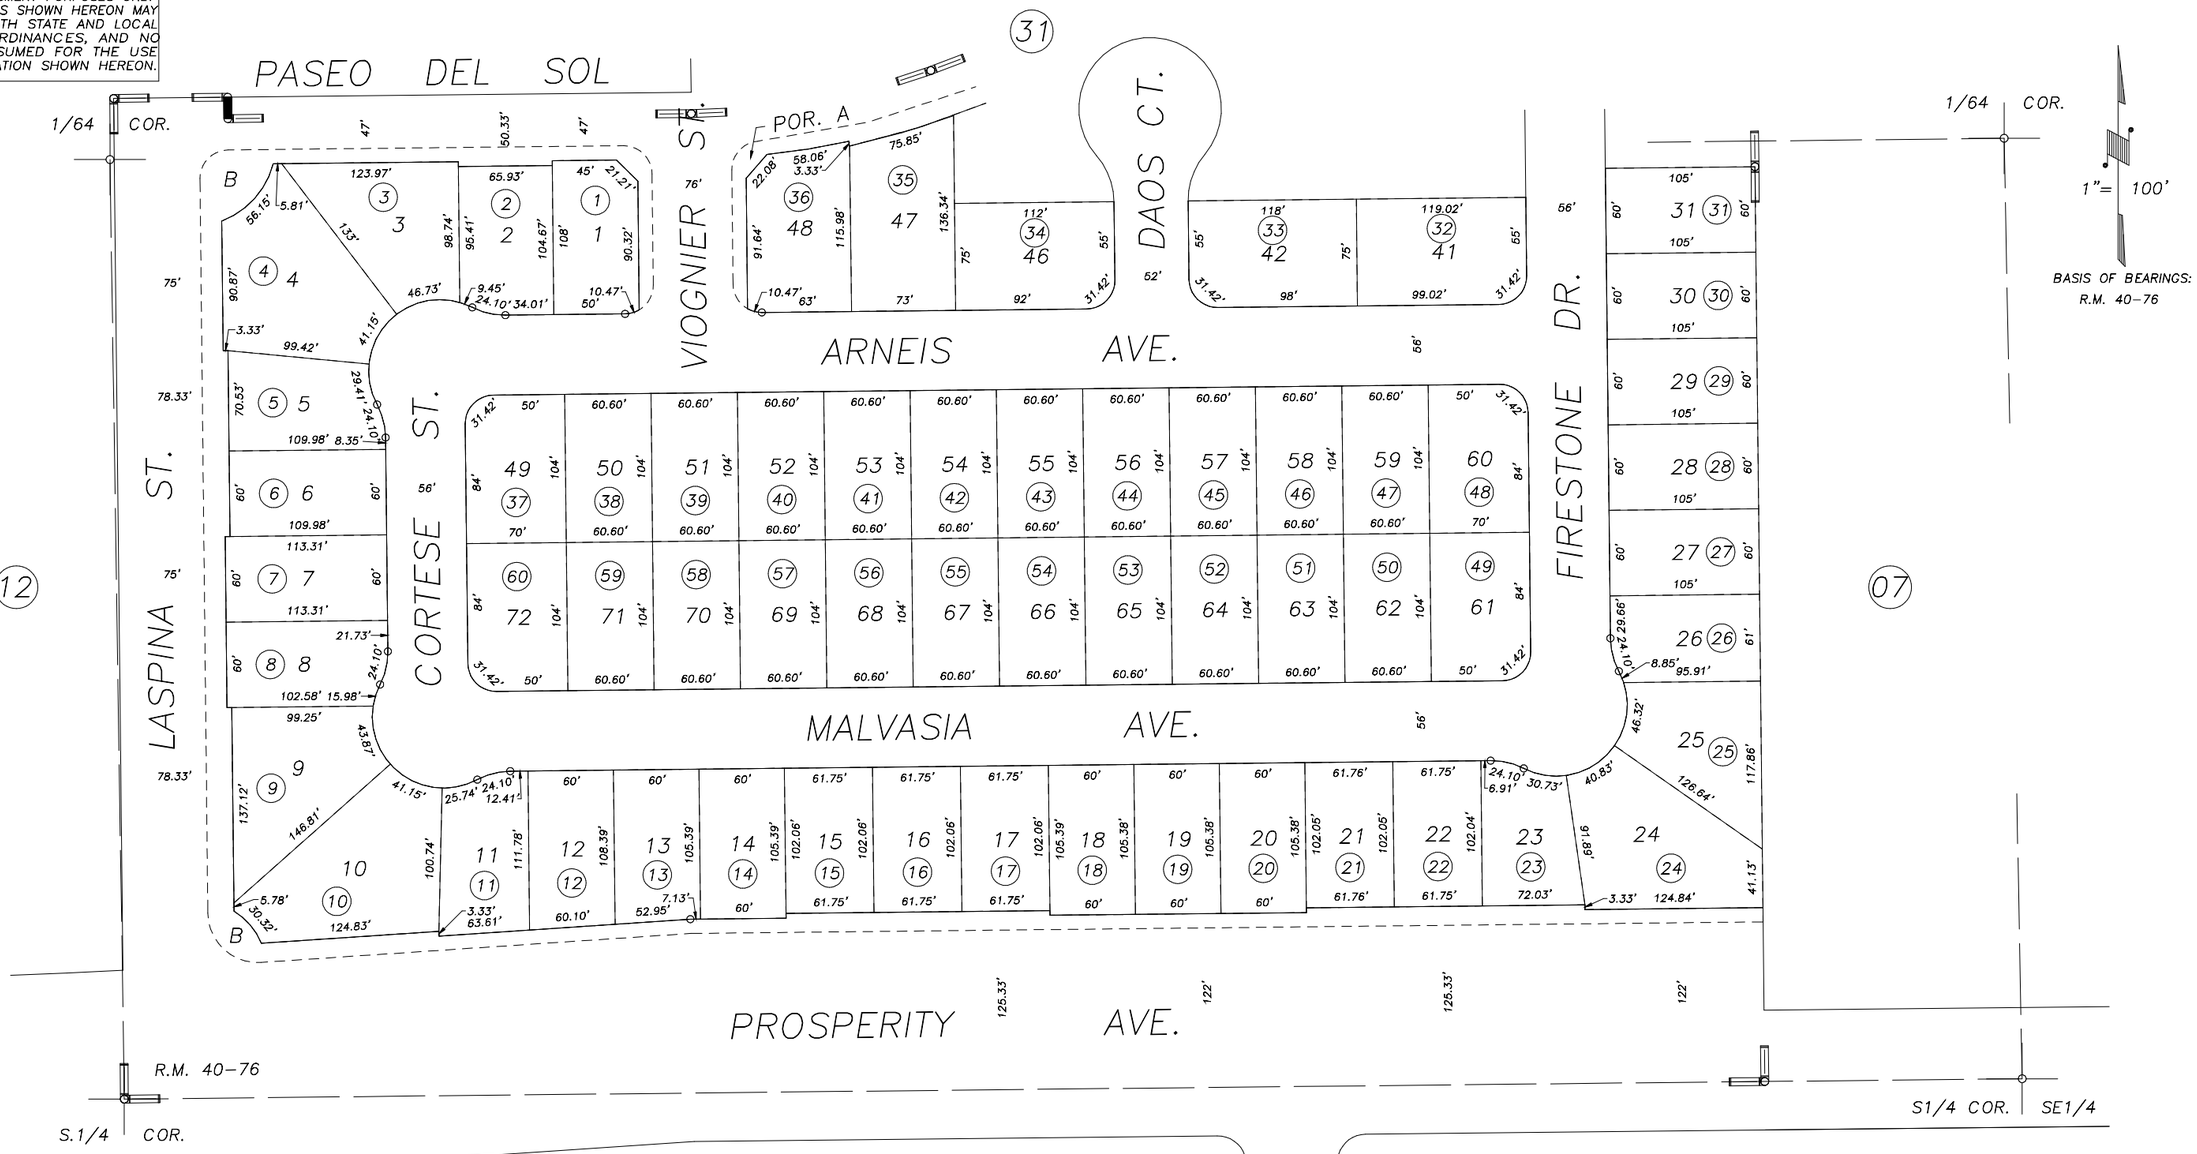

POR. VISTA DEL SOL NO. 1, R.M. 40–76

Bk. 171

CITY OF TULARE
ASSESSOR'S MAPS BK.149 , PG.32
COUNTY OF TULARE, CALIFORNIA, U.S.A.

NOTE: Assessor's Parcel Numbers Shown in Circles (1)
Assessor's Block Numbers Shown in Elipses (123)

REVISION	DATE	TECH
2004–0059356	08/06/2004	PHN