N1/2 OF SE1/4 OF NE1/4 SEC.36, T.19S., R.24E., M.D.B.&M.

Tax Area Codes 149–36
005–081

DISCLAIMER

THIS MAP WAS PREPARED FOR LOCAL PROPERTY ASSESSMENT PURPOSES ONLY AND THE PARCELS SHOWN HEREON MAY NOT COMPLY WITH STATE AND LOCAL SUBDIVISION ORDINANCES, AND NO LIABILITY IS ASSUMED FOR THE USE OF THE INFORMATION SHOWN HEREON.

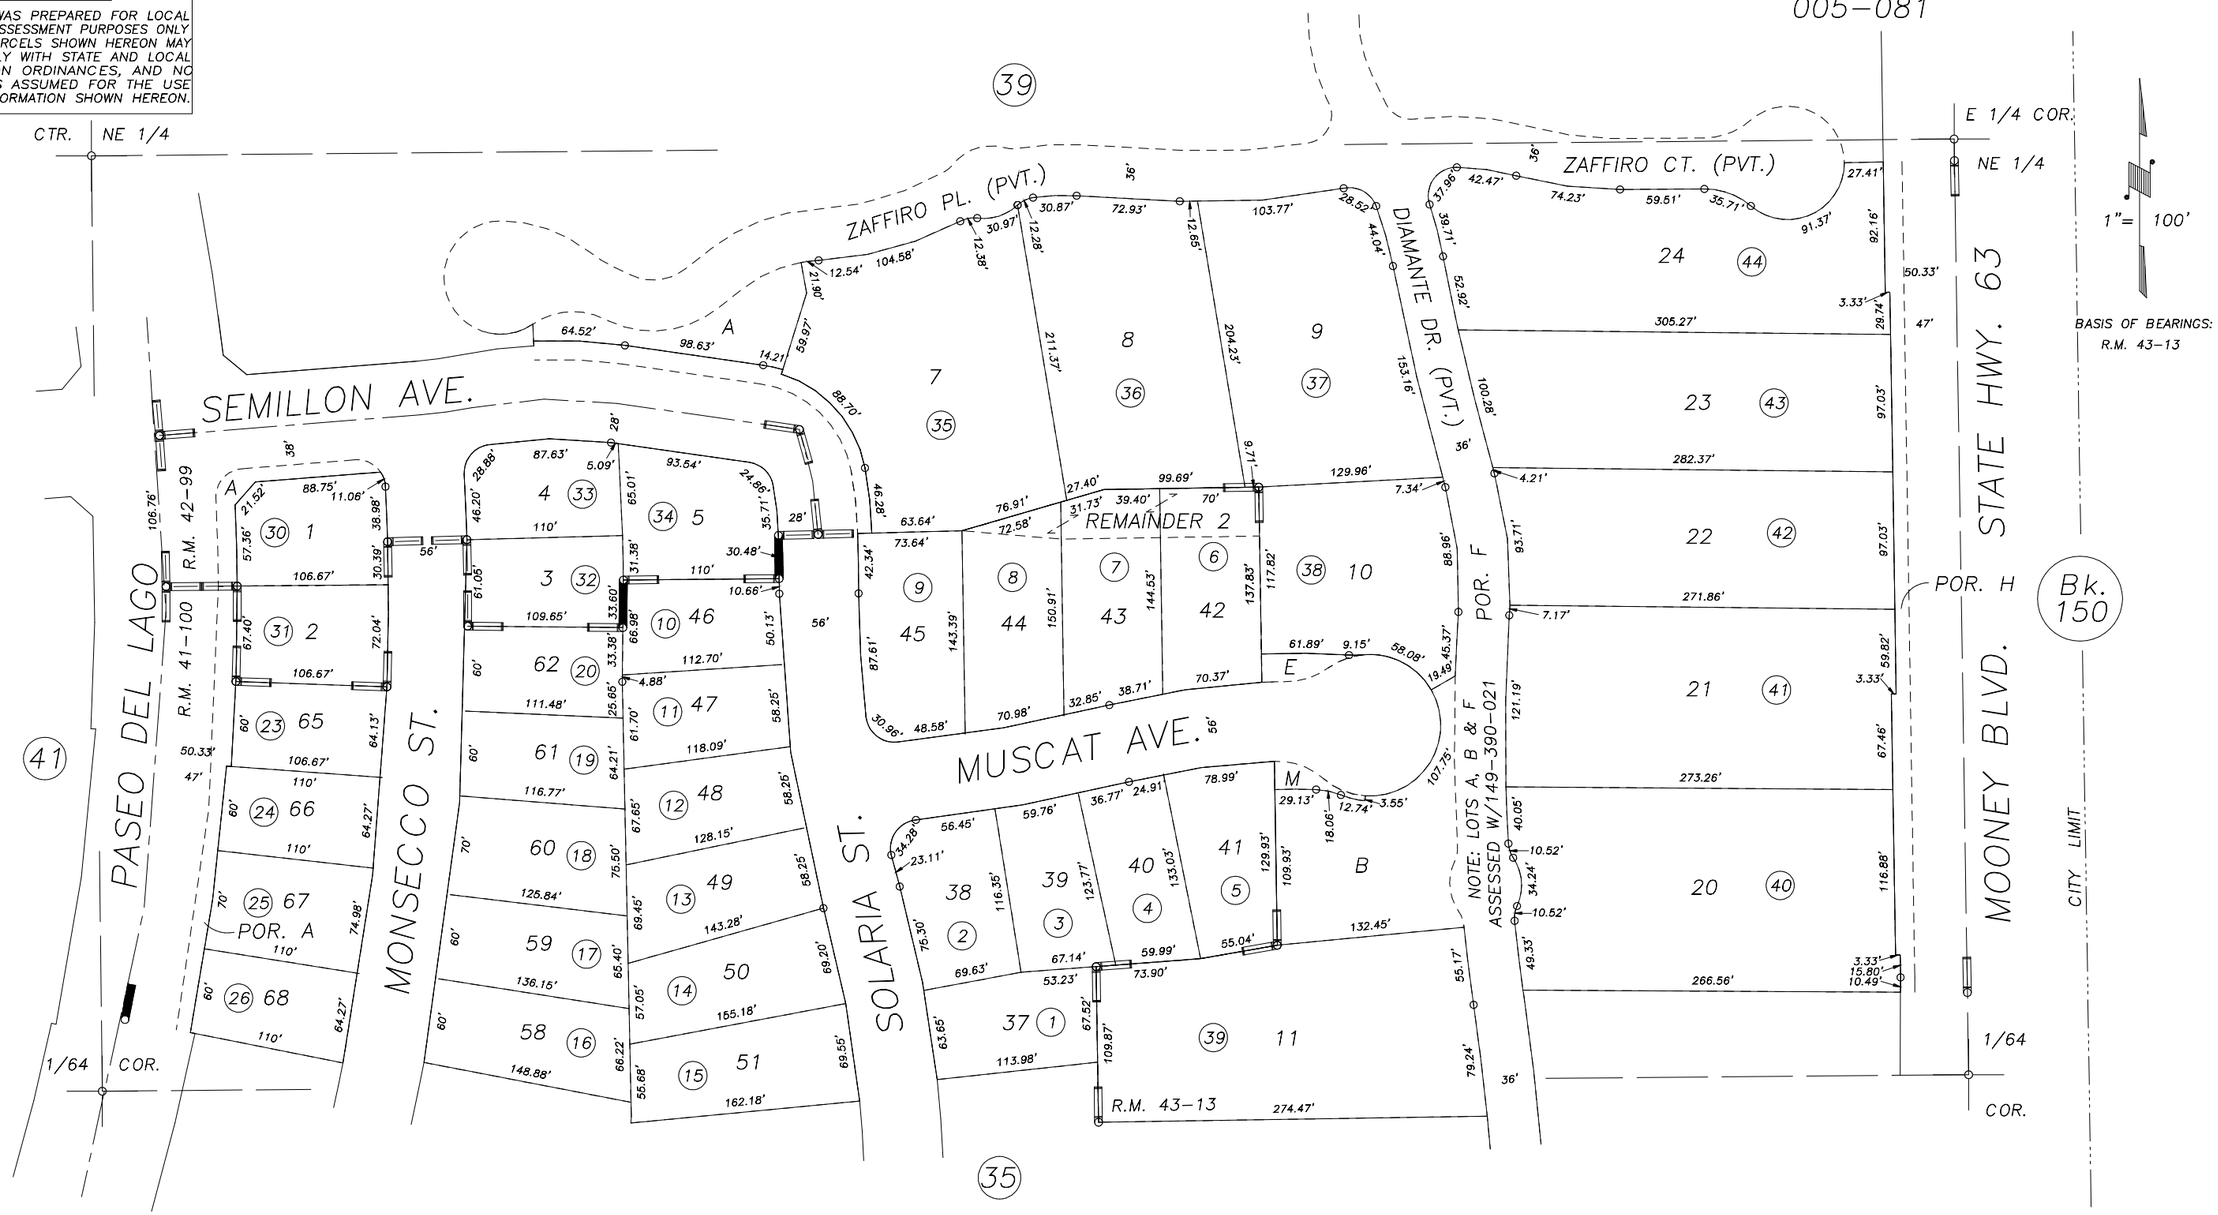

POR. VISTA DEL SOL NO. 2, R.M. 41–100
POR. DEL LAGO NORTHEAST SUBDIVISION, R.M. 41–13
POR. VISTA DEL SOL NO. 7, R.M. 42–99
POR.TESORI, R.M. 43–13

CITY OF TULARE
ASSESSOR'S MAPS BK.149 , PG.36
COUNTY OF TULARE, CALIFORNIA, U.S.A.

NOTE: Assessor's Parcel Numbers Shown in Circles (1)
Assessor's Block Numbers Shown in Elipses (123)

REVISION	DATE	TECH
2010–0061331	11/16/2010	MLC