N1/2 SEC.23, T.19S., R.25E., M.D.B.&M.

Tax Area Codes 152–04
121–001
145–002

DISCLAIMER

THIS MAP WAS PREPARED FOR LOCAL PROPERTY ASSESSMENT PURPOSES ONLY AND THE PARCELS SHOWN HEREON MAY NOT COMPLY WITH STATE AND LOCAL SUBDIVISION ORDINANCES, AND NO LIABILITY IS ASSUMED FOR THE USE OF THE INFORMATION SHOWN HEREON.

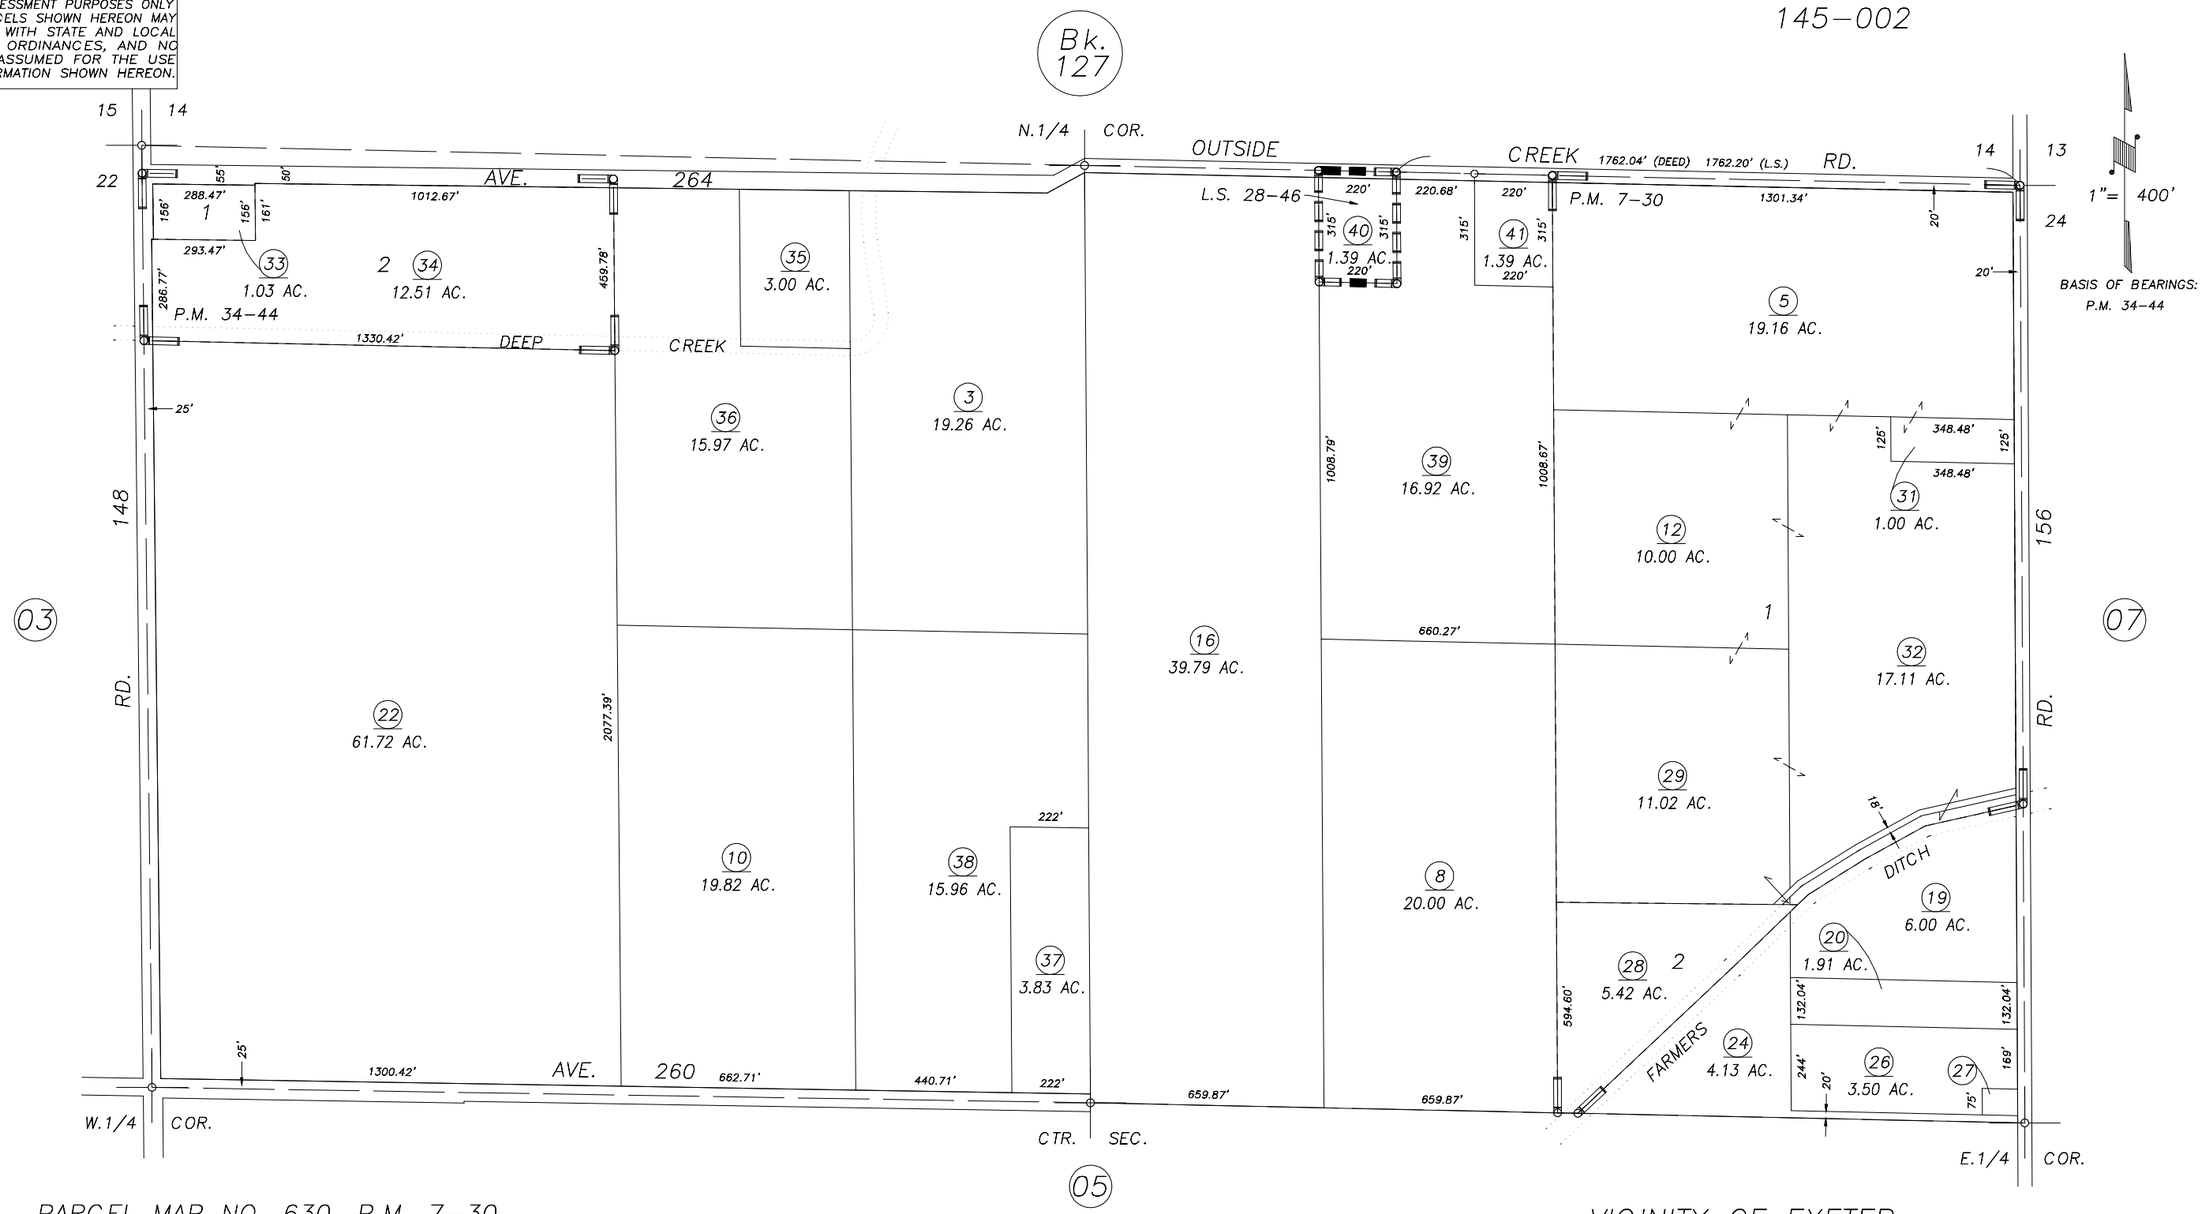

PARCEL MAP NO. 630, P.M. 7–30
PARCEL MAP NO. 3342, P.M. 34–44
RECORD OF SURVEY, L.S. 28–46

VICINITY OF EXETER
ASSESSOR'S MAPS BK.152 , PG.04
COUNTY OF TULARE, CALIFORNIA, U.S.A.

NOTE: Assessor's Parcel Numbers Shown in Circles (1)
Assessor's Block Numbers Shown in Elipses (123)

REVISION	DATE	TECH
2006–0023600	11/02/2007	PHN