DISCLAIMER

THIS MAP WAS PREPARED FOR LOCAL PROPERTY ASSESSMENT PURPOSES ONLY AND THE PARCELS SHOWN HEREON MAY NOT COMPLY WITH STATE AND LOCAL SUBDIVISION ORDINANCES, AND NO LIABILITY IS ASSUMED FOR THE USE OF THE INFORMATION SHOWN HEREON.

POR. S 1/2 NE 1/4 SECTION 34, T.19S., R.24E., M.D.B. & M.

Tax Area Code 164–05
5–055
5–056
149–003

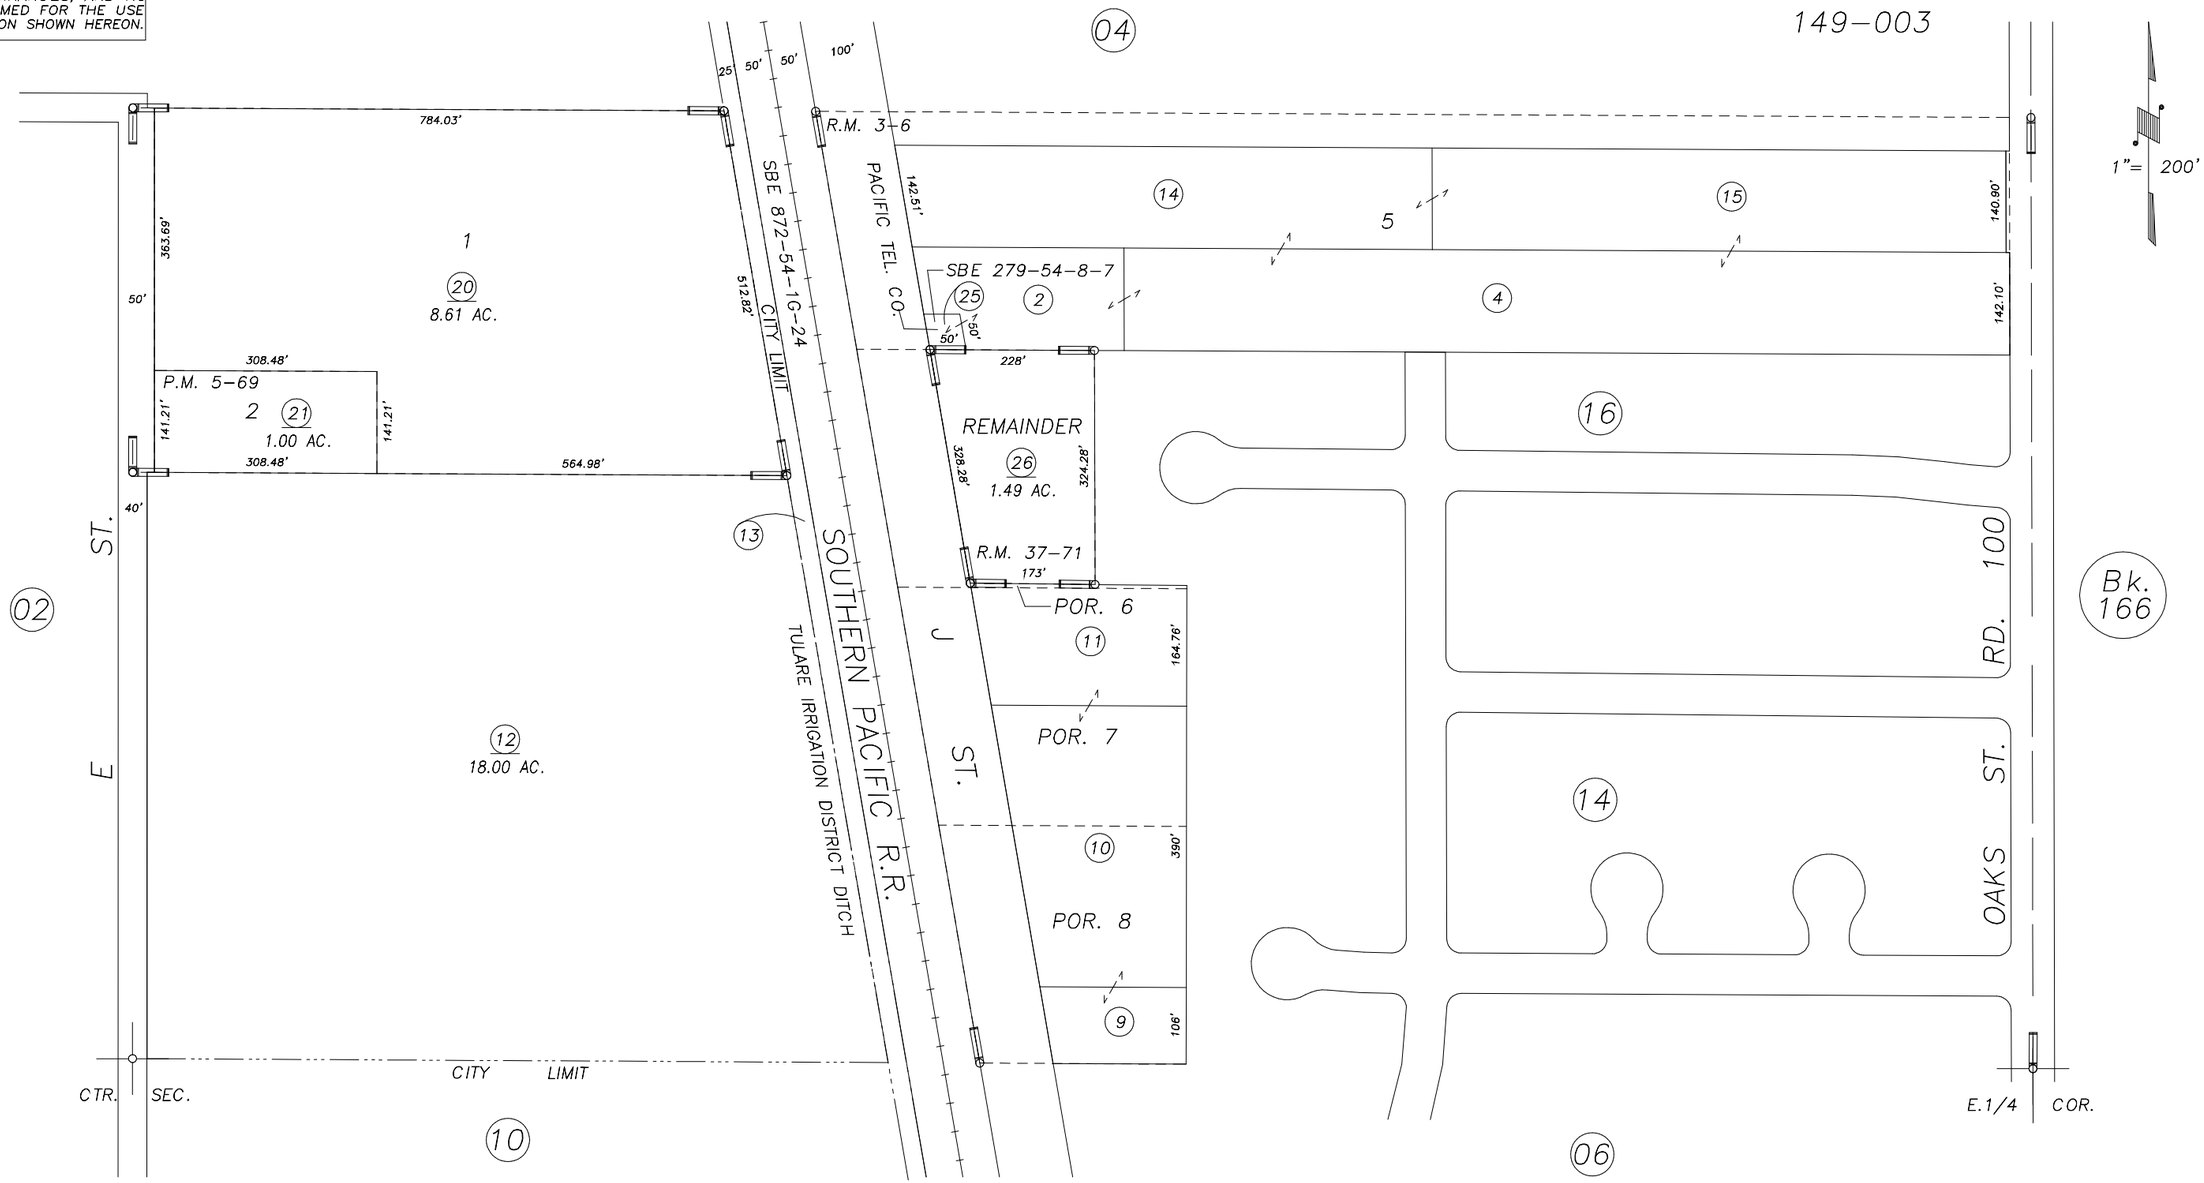

R.M. 37–71	2/12/98	KPT
REVISION	DATE	BY

POR. ZUMWALTS SUB., R.M. 3–6
PARCEL MAP 469, P.M. 5–69
POR. CALIFORNIA ESTATES NO. 4, R.M. 37–71

CITY OF TULARE
ASSESSOR'S MAPS BK. 164 , PG. 05 .
COUNTY OF TULARE, CALIF.

NOTE: Assessor's Block Numbers Shown in Ellipses
Assessor's Parcel Numbers Shown in Circles

98/99