N'LY. POR. NE 1/4 OF SE 1/4 SEC. 34, T.19S., R.24E., M.D.B.&M.

TAX CODE AREA 164-06
5-106
149-003
5-056
5-083

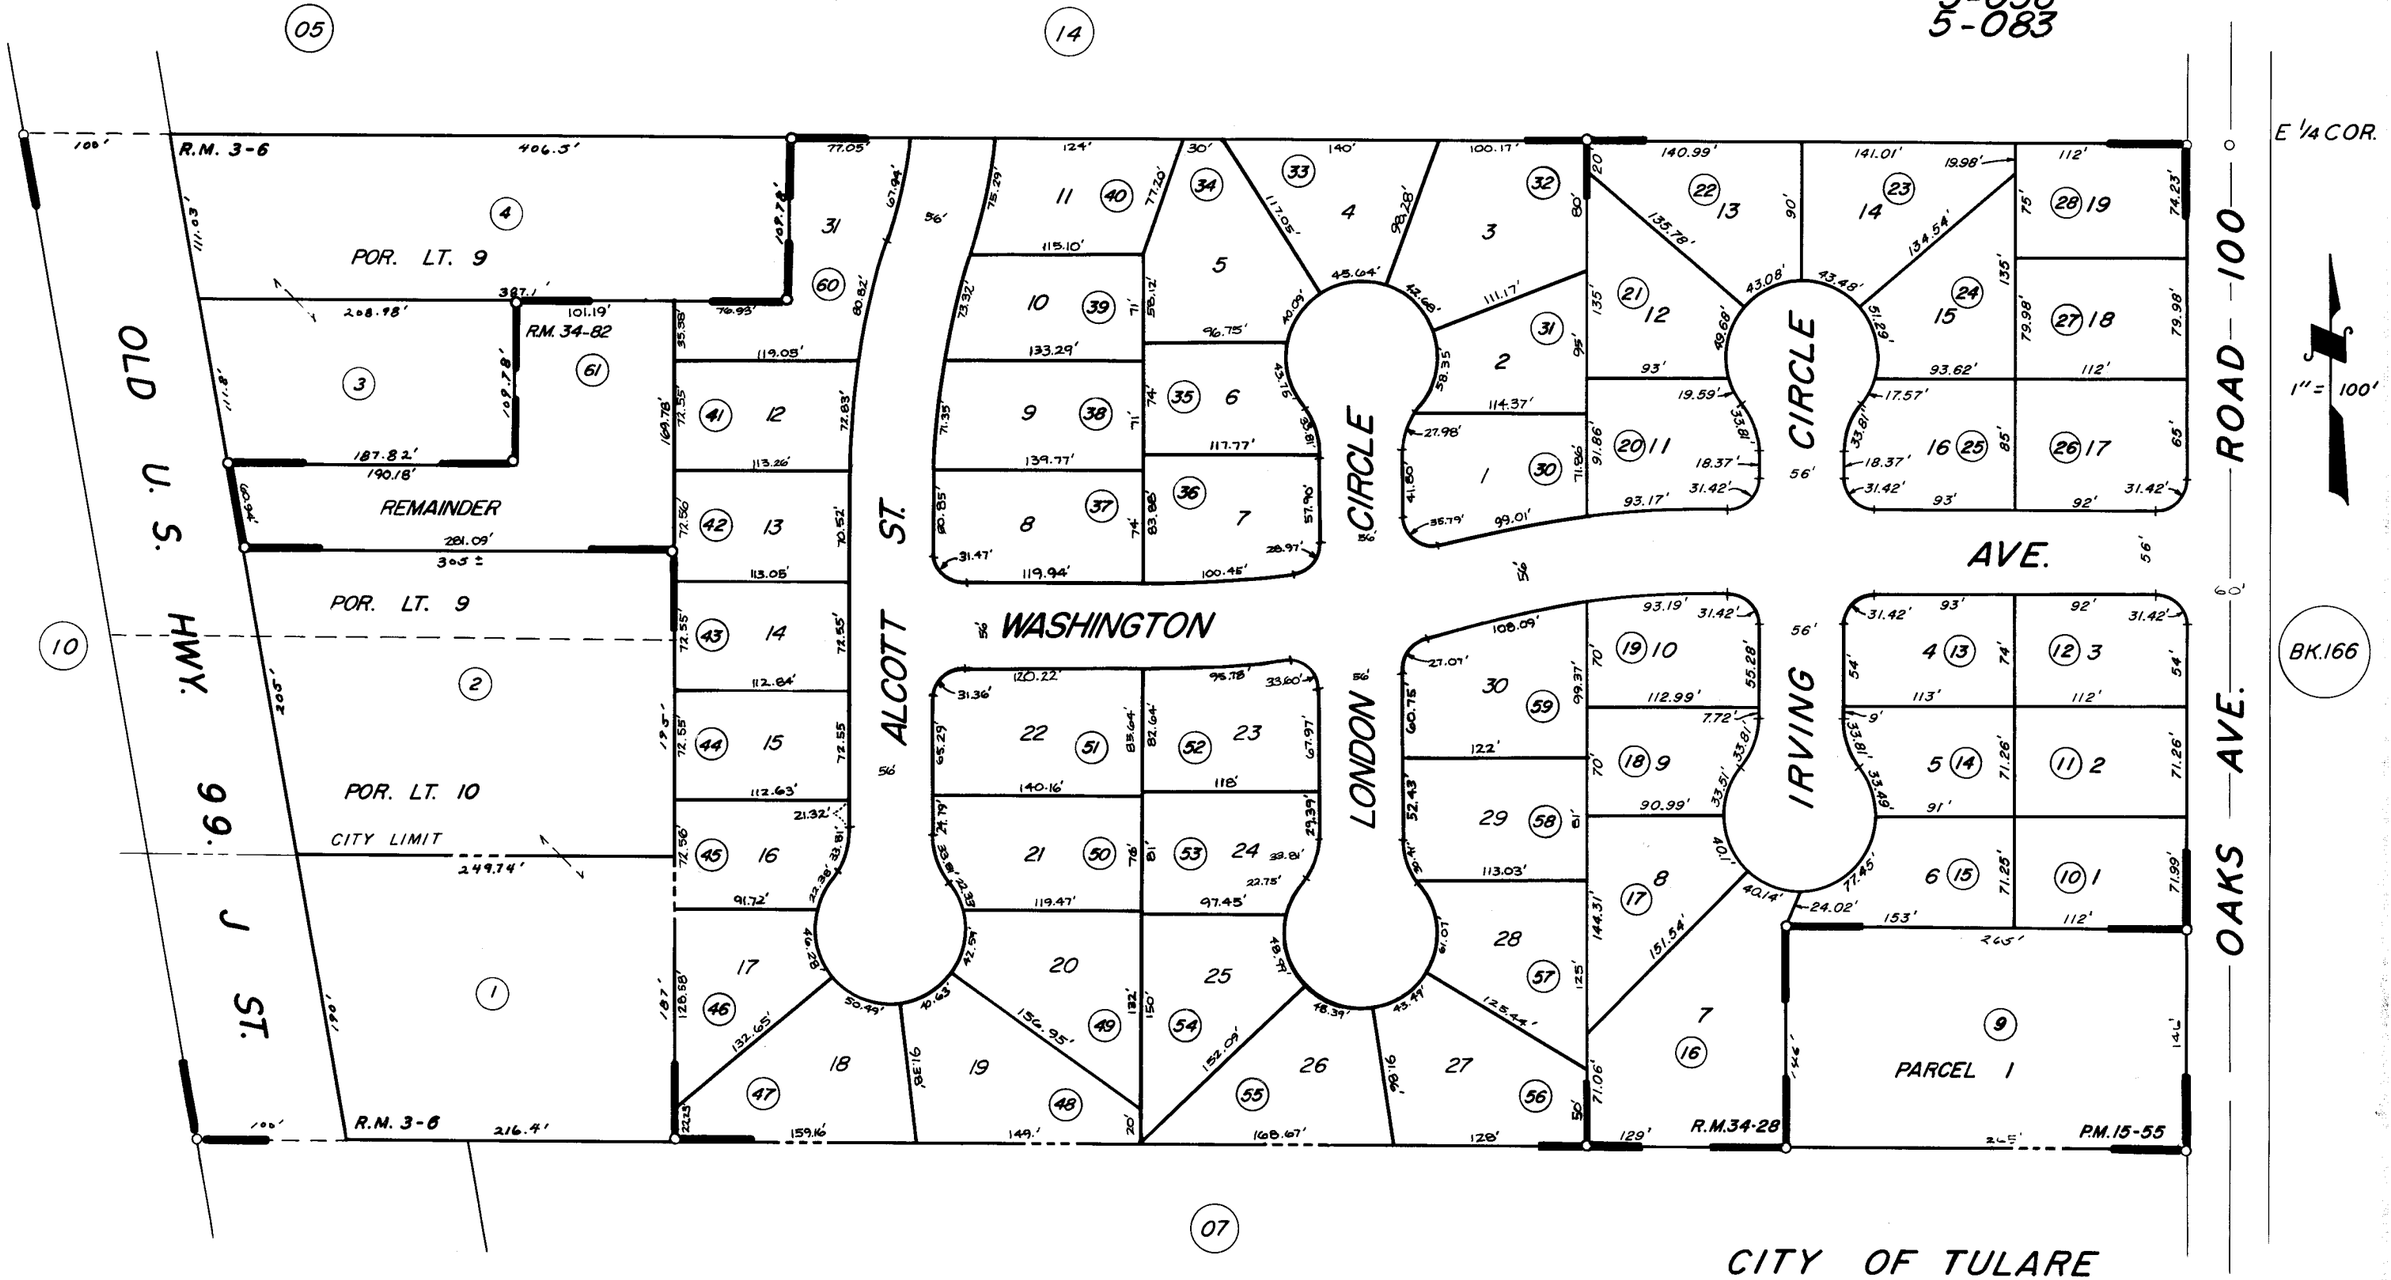

CITY OF TULARE

ASSESSOR'S MAPS BK. 164, PG. 06.

COUNTY OF TULARE, CALIF.

POR. ZUMWALT'S SUB., R.M. 3-6.
PARCEL MAP 1454, P.M. 15-55
RED OAK ESTATES NO. 1, R.M. 34-28
RED OAK ESTATES NO. 2, R.M. 34-82

— ASSESSOR'S BLOCK NUMBERS SHOWN IN ELLIPSES
ASSESSOR'S PARCEL NUMBERS SHOWN IN CIRCLES