DISCLAIMER

THIS MAP WAS PREPARED FOR LOCAL PROPERTY ASSESSMENT PURPOSES ONLY AND THE PARCELS SHOWN HEREON MAY NOT COMPLY WITH STATE AND LOCAL SUBDIVISION ORDINANCES, AND NO LIABILITY IS ASSUMED FOR THE USE OF THE INFORMATION SHOWN HEREON.

POR. SE 1/4 OF NE 1/4 SECTION 34, T.19S., R.24E. M.D.B. & M.

Tax Area Code 5-025

164-14

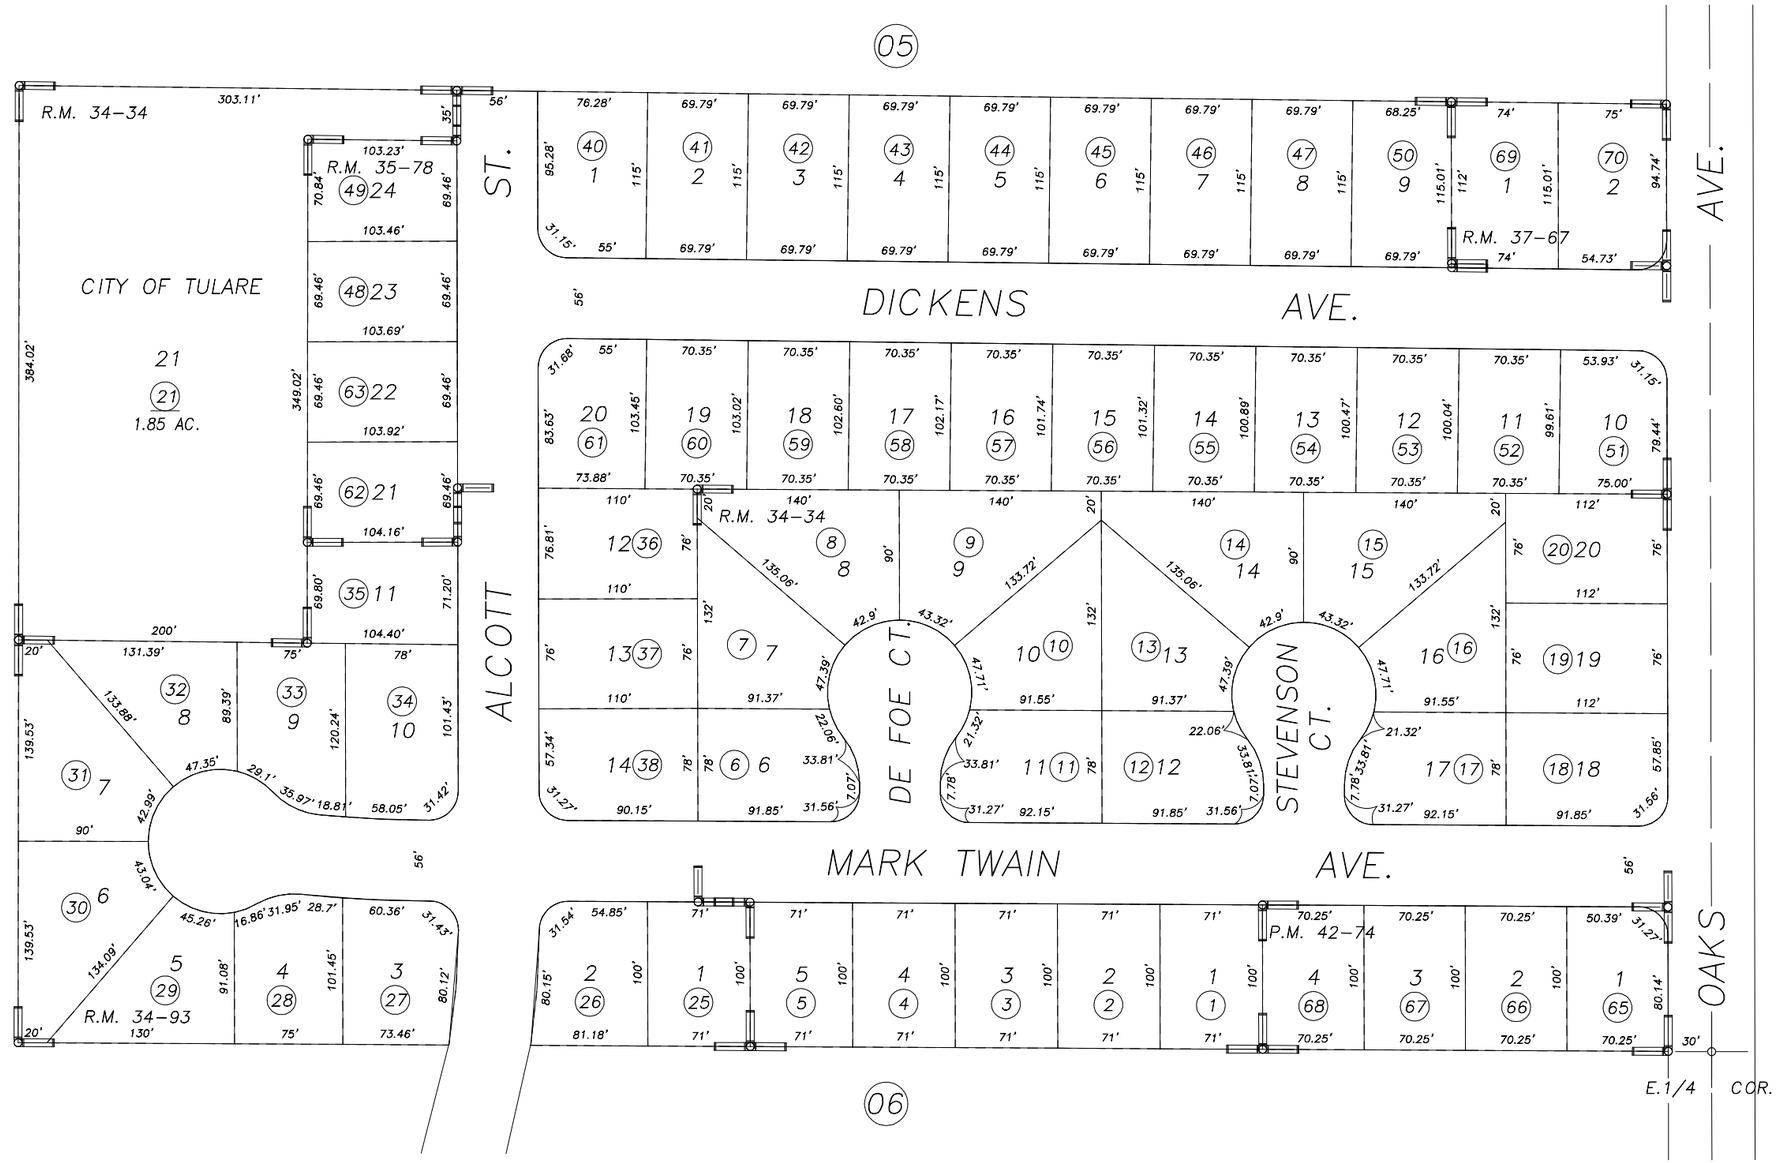

R.M. 37-67	8/13/97	KPT
REVISION	DATE	BY

CALIFORNIA ESTATES NO.1, R.M. 34-34
CALIFORNIA ESTATES NO. 2, R.M. 34-93
CALIFORNIA ESTATES NO. 3, R.M. 35-78
PARCEL MAP 4170, P.M. 42-74
CALIFORNIA ESTATES NO. 3 ADDITION, R.M. 37-67

CITY OF TULARE
ASSESSOR'S MAPS BK. 164 , PG. 14 .
COUNTY OF TULARE, CALIF.

NOTE: Assessor's Block Numbers Shown in Ellipses
Assessor's Parcel Numbers Shown in Circles

98/99