S1/2 OF NE1/4 OF SW1/4 SEC. 34, T.19S., R.24E., M.D.B.&M.

Tax Area Codes 005–089

164–20

DISCLAIMER

THIS MAP WAS PREPARED FOR LOCAL PROPERTY ASSESSMENT PURPOSES ONLY AND THE PARCELS SHOWN HEREON MAY NOT COMPLY WITH STATE AND LOCAL SUBDIVISION ORDINANCES, AND NO LIABILITY IS ASSUMED FOR THE USE OF THE INFORMATION SHOWN HEREON.

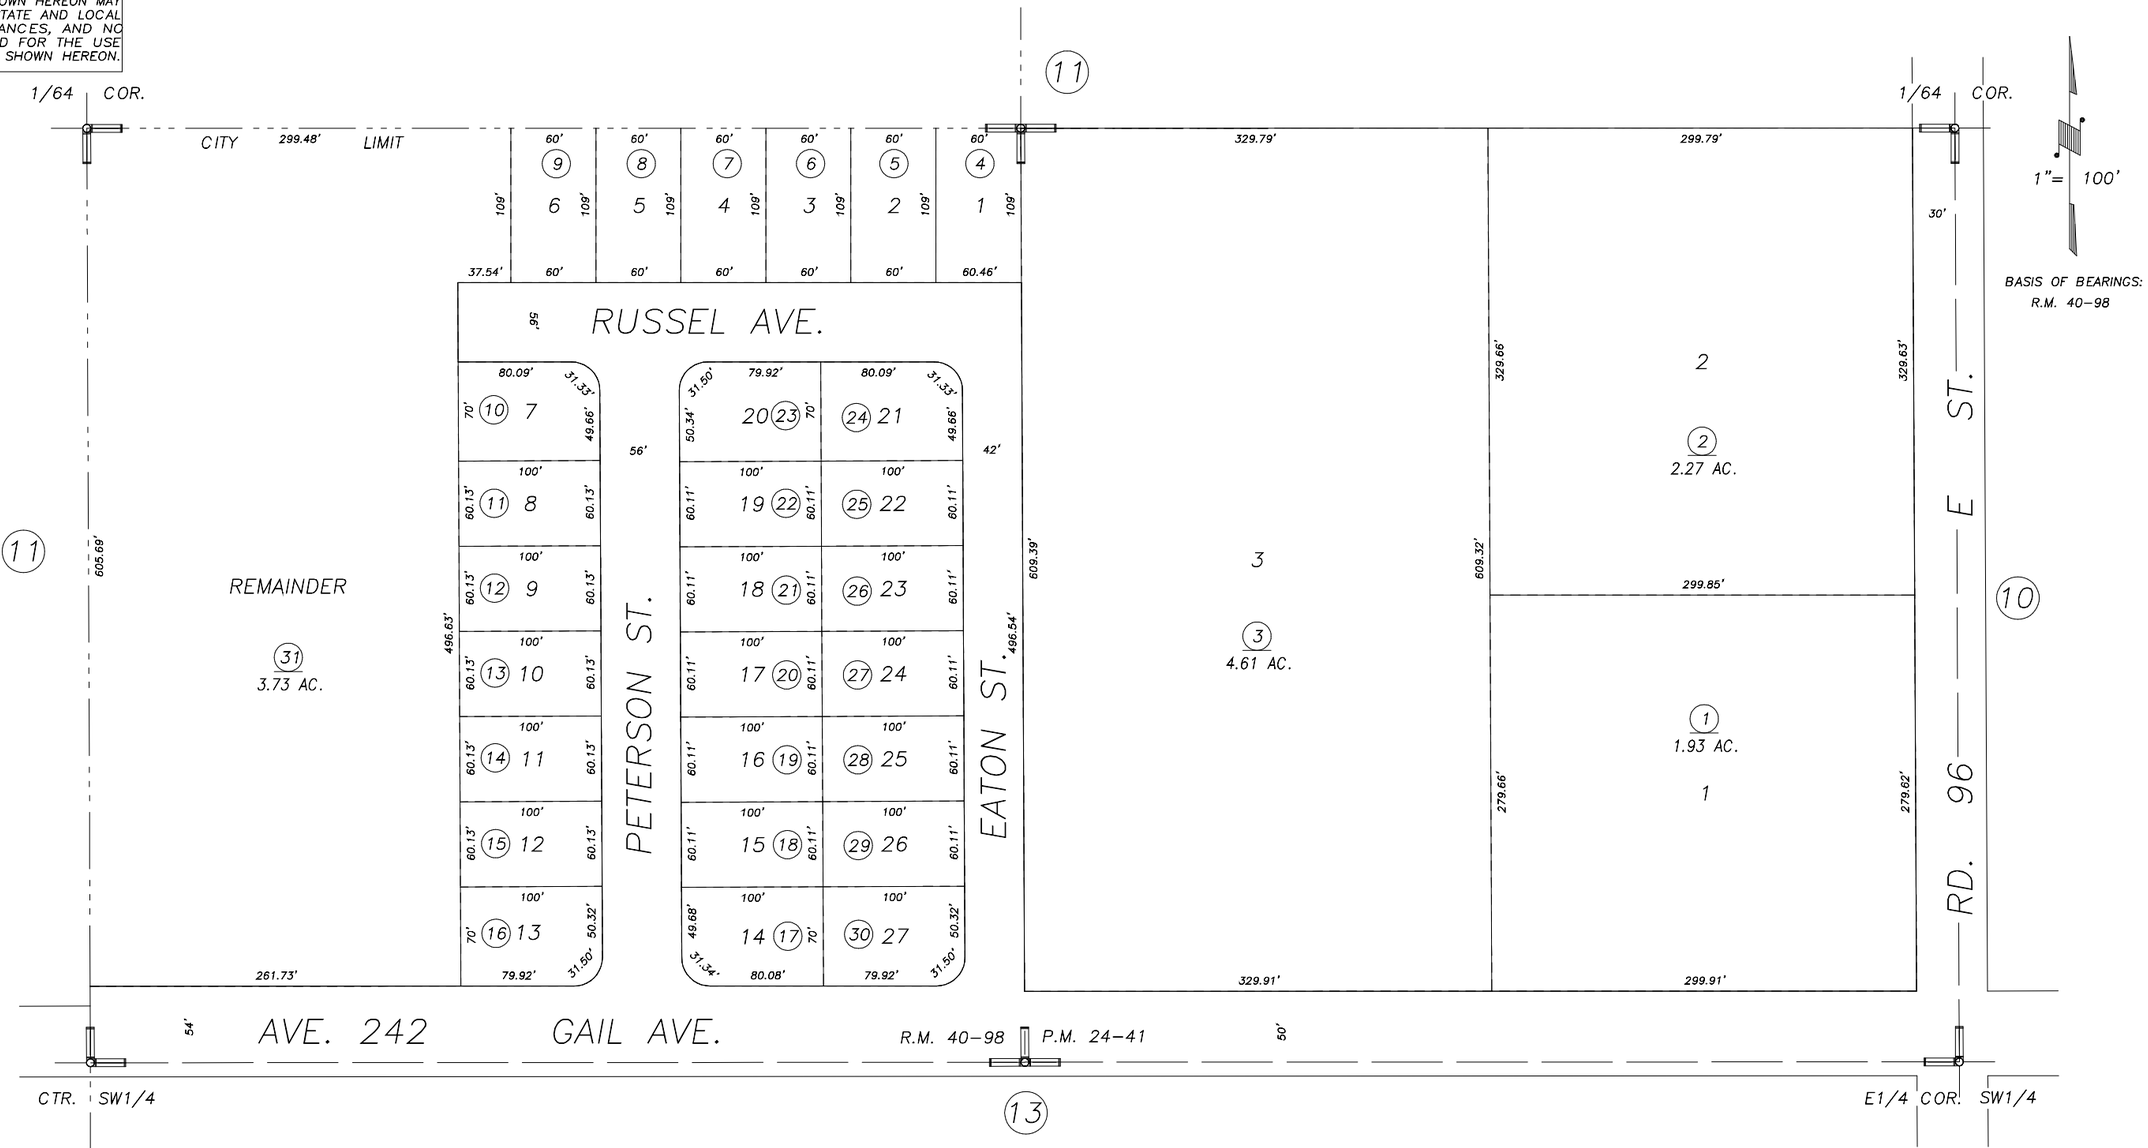

PARCEL MAP 2340, P.M. 24–41
HERITAGE NORTH PHASE 1, R.M. 40–98

CITY OF TULARE
ASSESSOR'S MAPS BK.164 , PG.20
COUNTY OF TULARE, CALIFORNIA, U.S.A.

NOTE: Assessor's Parcel Numbers Shown in Circles (1)
Assessor's Block Numbers Shown in Elipses (123)

REVISION	DATE	TECH
2004–0117005	12/01/2004	LDG