DISCLAIMER

THIS MAP WAS PREPARED FOR LOCAL PROPERTY ASSESSMENT PURPOSES ONLY AND THE PARCELS SHOWN HEREON MAY NOT COMPLY WITH STATE AND LOCAL SUBDIVISION ORDINANCES, AND NO LIABILITY IS ASSUMED FOR THE USE OF THE INFORMATION SHOWN HEREON.

POR. SECTION 35, T.19S., R.24E., M.D.B. & M.

Tax Area Code 166-01

5-013 5-073
5-076 5-078
5-081 149-003

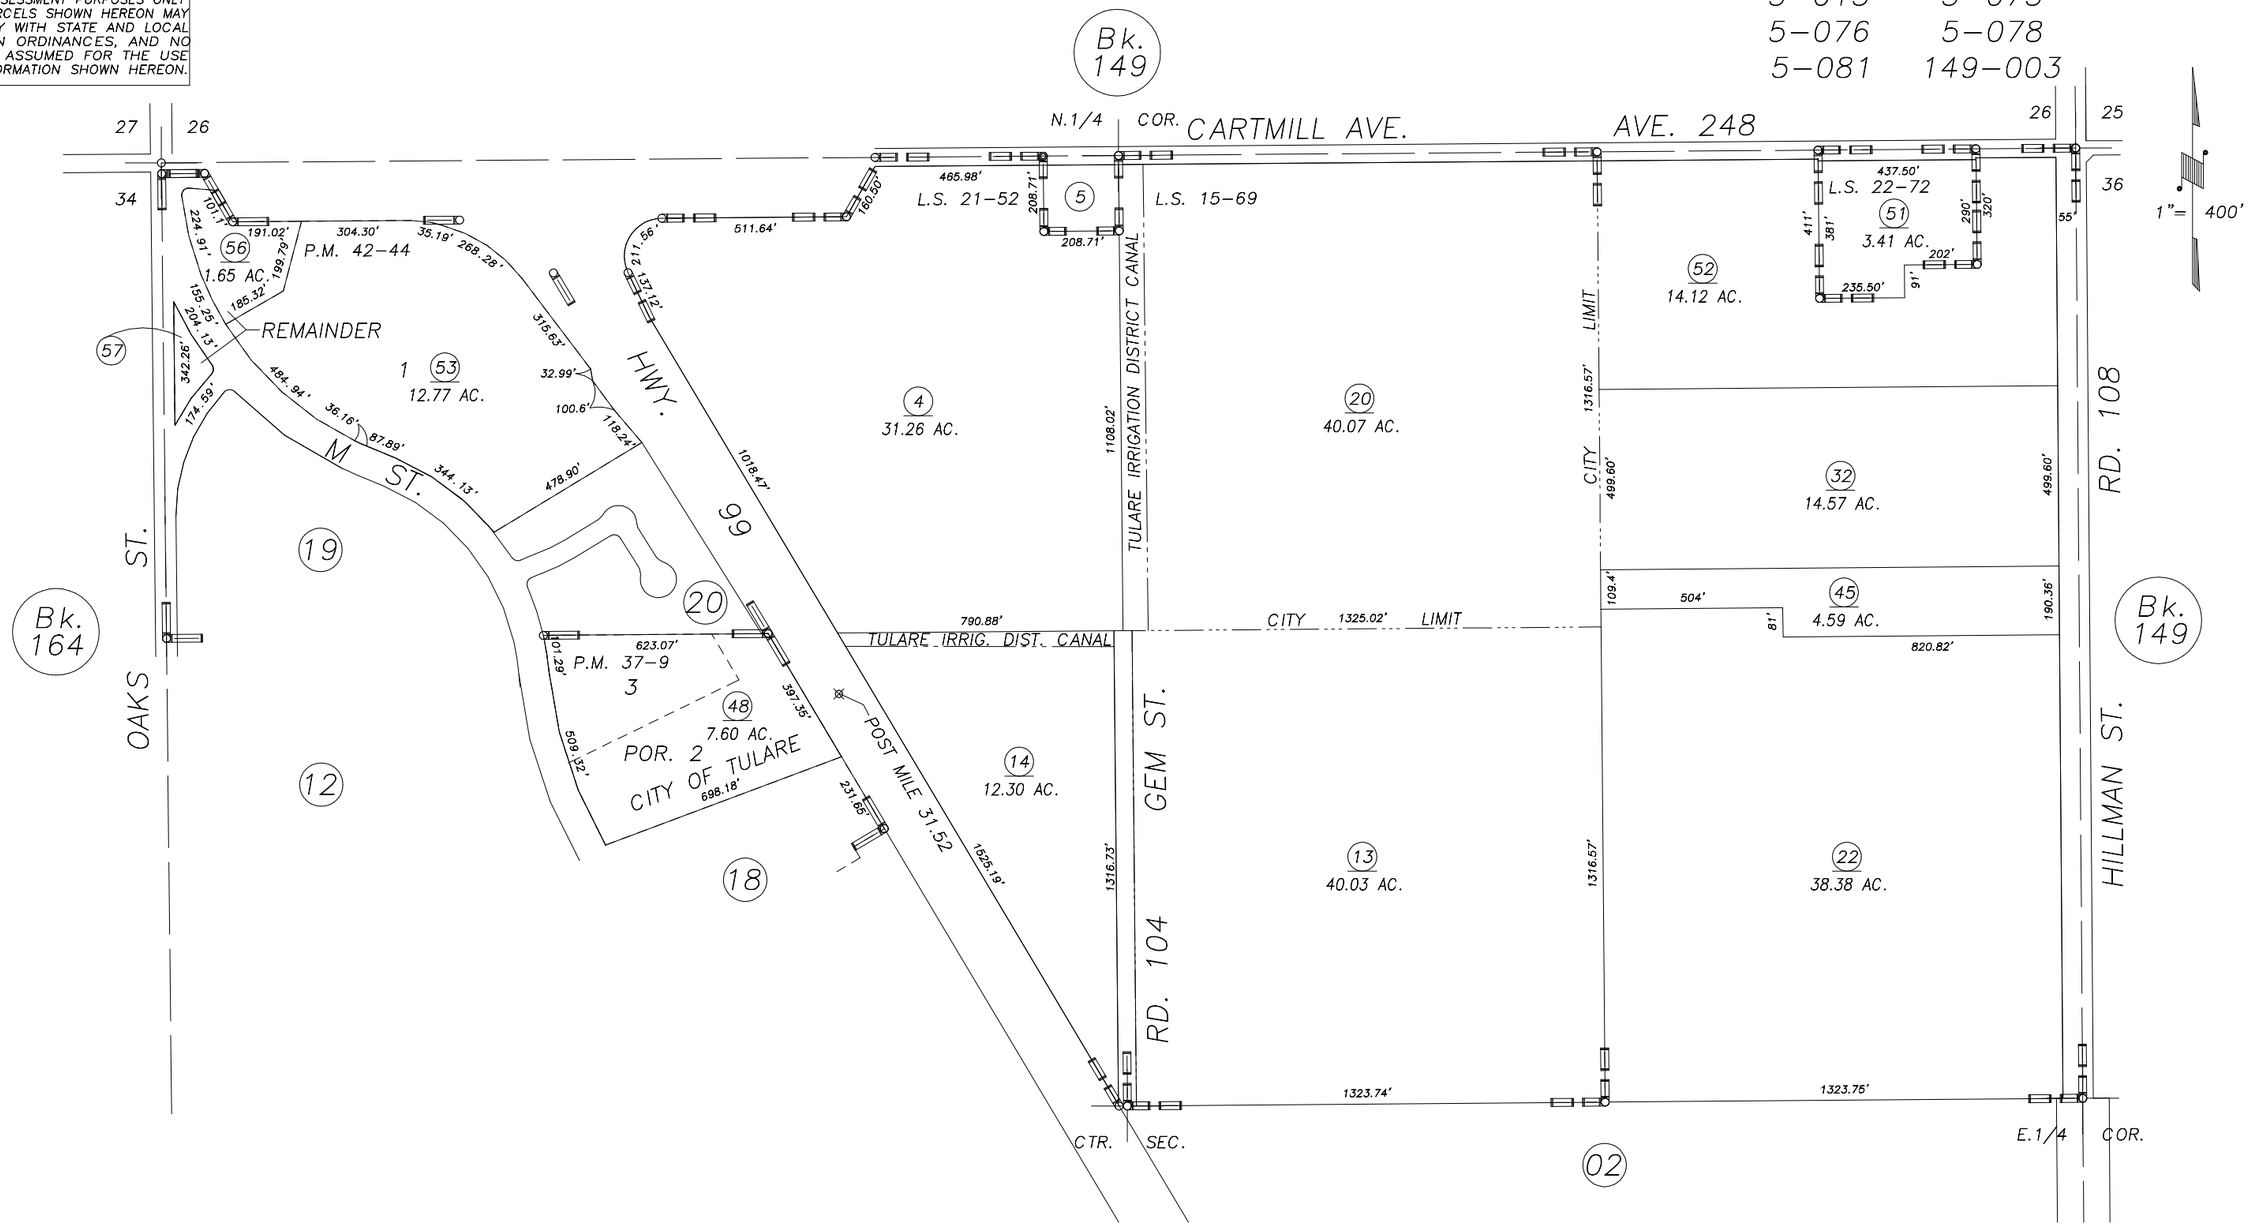

L.S. 22-72	11/6/98	KPT
REVISION	DATE	BY

PARCEL MAP 3606, P.M. 37-9
PARCEL MAP 4140, P.M. 42-44
RECORD OF SURVEY, L.S. 15-69
RECORD OF SURVEY, L.S. 21-52
RECORD OF SURVEY, L.S. 22-72

CITY OF TULARE
ASSESSOR'S MAPS BK. 166 , PG. 01 .
COUNTY OF TULARE, CALIF.

NOTE: Assessor's Block Numbers Shown in Ellipses
Assessor's Parcel Numbers Shown in Circles

99/00