N1/2 SEC.35, T.19S., R.24E., M.D.B.&M.

Tax Area Code 166-01

005-013 005-073
005-076 005-078
005-081 149-003
005-107

DISCLAIMER

THIS MAP WAS PREPARED FOR LOCAL PROPERTY ASSESSMENT PURPOSES ONLY AND THE PARCELS SHOWN HEREON MAY NOT COMPLY WITH STATE AND LOCAL SUBDIVISION ORDINANCES, AND NO LIABILITY IS ASSUMED FOR THE USE OF THE INFORMATION SHOWN HEREON.

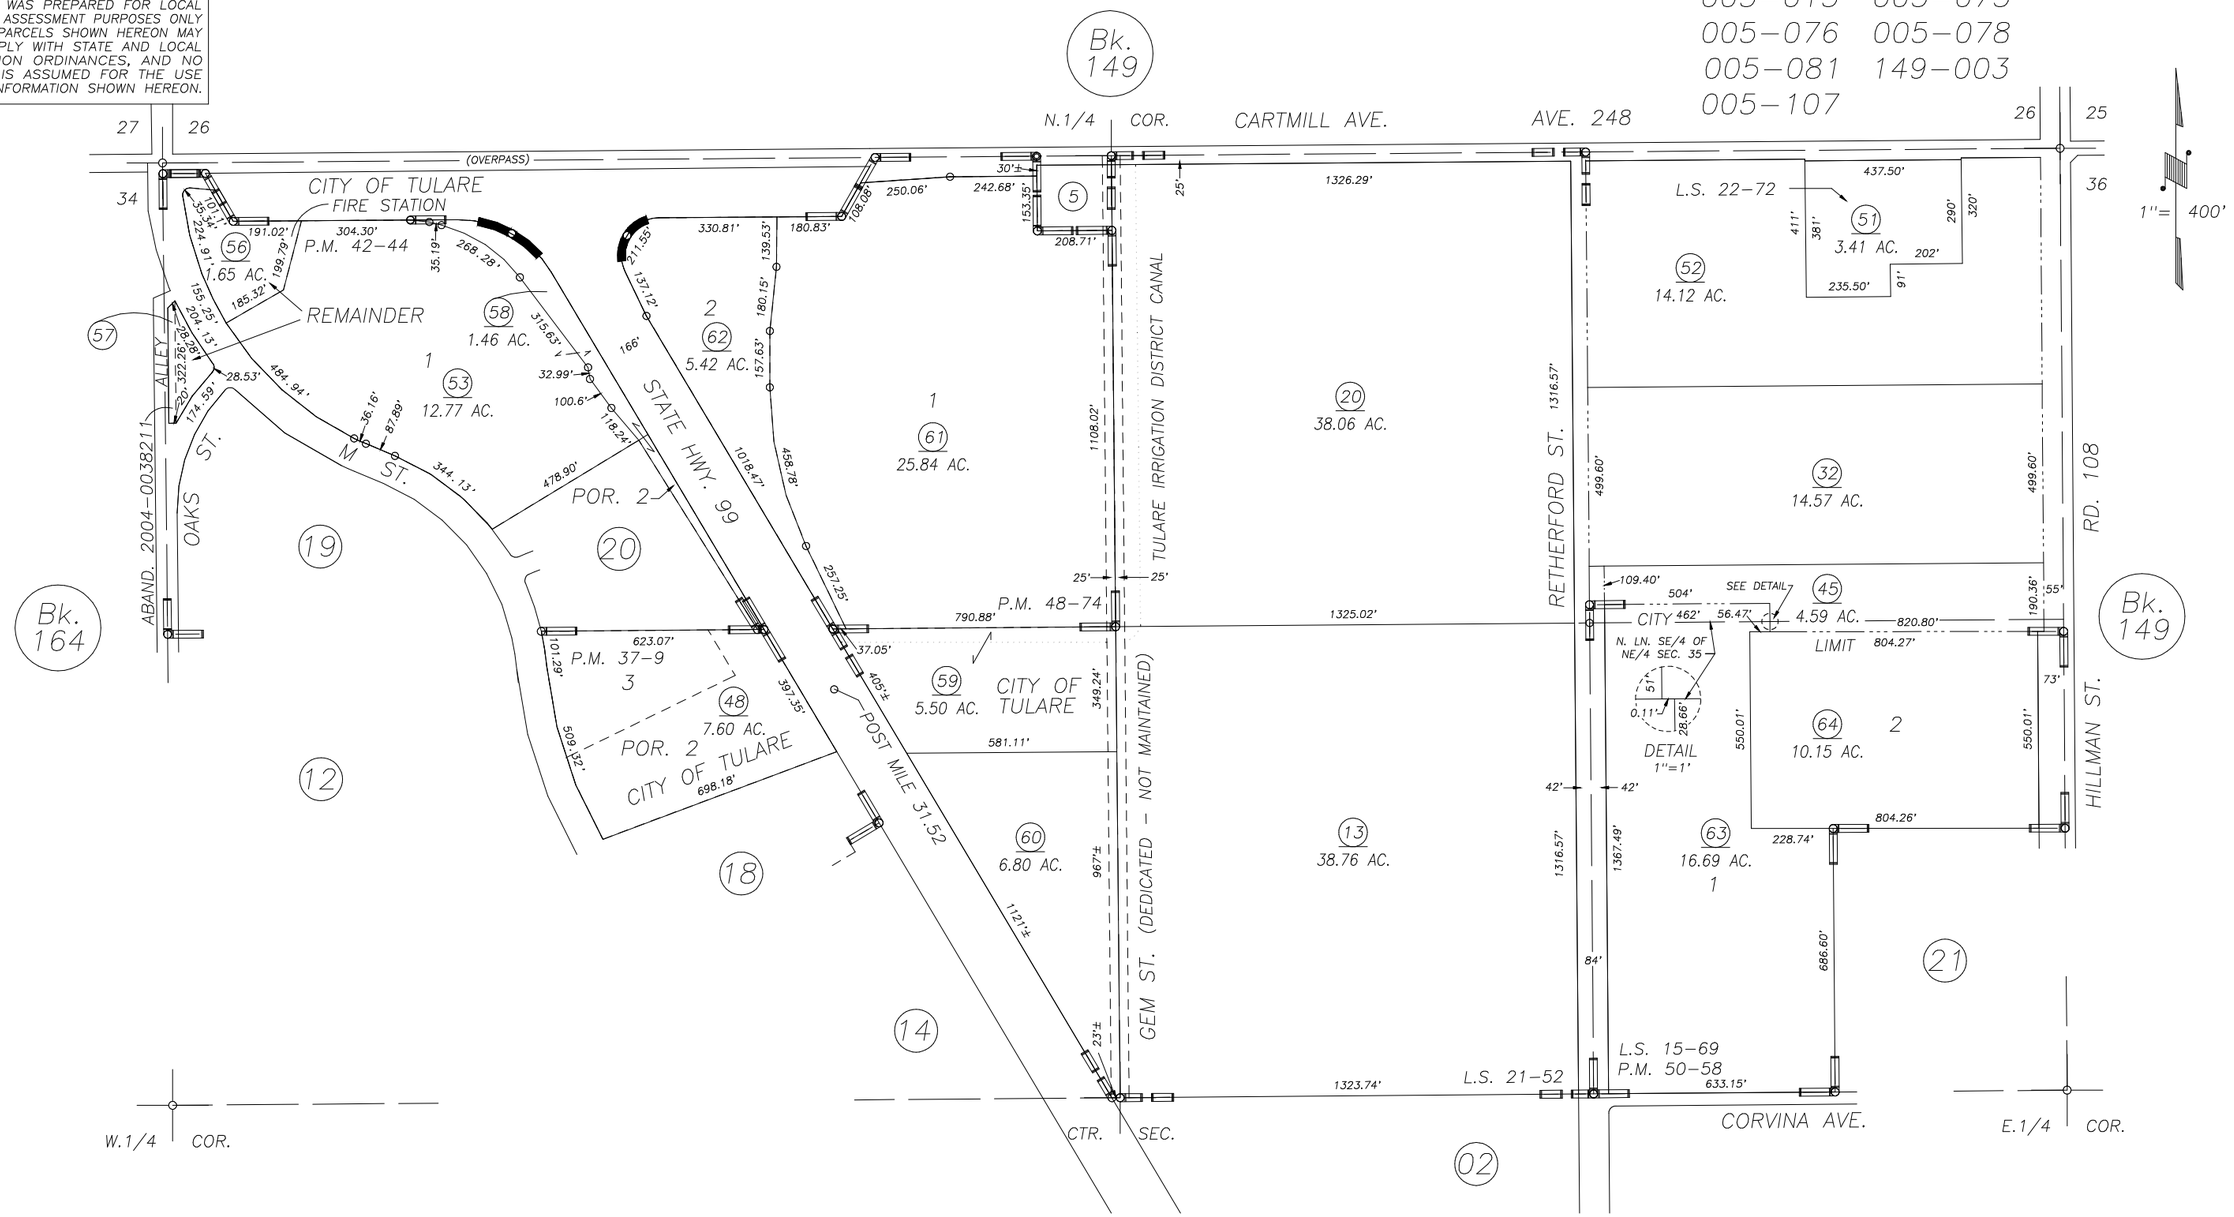

PARCEL MAP NO. 3606, P.M. 37-9
PARCEL MAP NO. 4140, P.M. 42-44
RECORD OF SURVEY, L.S. 15-69
RECORD OF SURVEY, L.S. 21-52
RECORD OF SURVEY, L.S. 22-72
PARCEL MAP NO. 4769, P.M. 48-74
POR. RECORD OF SURVEY (RD. 108), L.S. 30-25

POR. PARCEL MAP NO. 4953, P.M. 50-58

VICINITY OF TULARE
ASSESSOR'S MAPS BK. 166 , PG. 01
COUNTY OF TULARE, CALIFORNIA, U.S.A.

NOTE: Assessor's Parcel Numbers Shown in Circles (1)
Assessor's Block Numbers Shown in Elipses (123)

REVISION	DATE	TECH
2009-0052931	12/07/2009	LLB