DISCLAIMER

THIS MAP WAS PREPARED FOR LOCAL PROPERTY ASSESSMENT PURPOSES ONLY AND THE PARCELS SHOWN HEREON MAY NOT COMPLY WITH STATE AND LOCAL SUBDIVISION ORDINANCES, AND NO LIABILITY IS ASSUMED FOR THE USE OF THE INFORMATION SHOWN HEREON.

POR. S 1/2 OF SE 1/4 SECTION 35, T.19S., R.24E., M.D.B. & M.

Tax Area Code 5-019

166-03

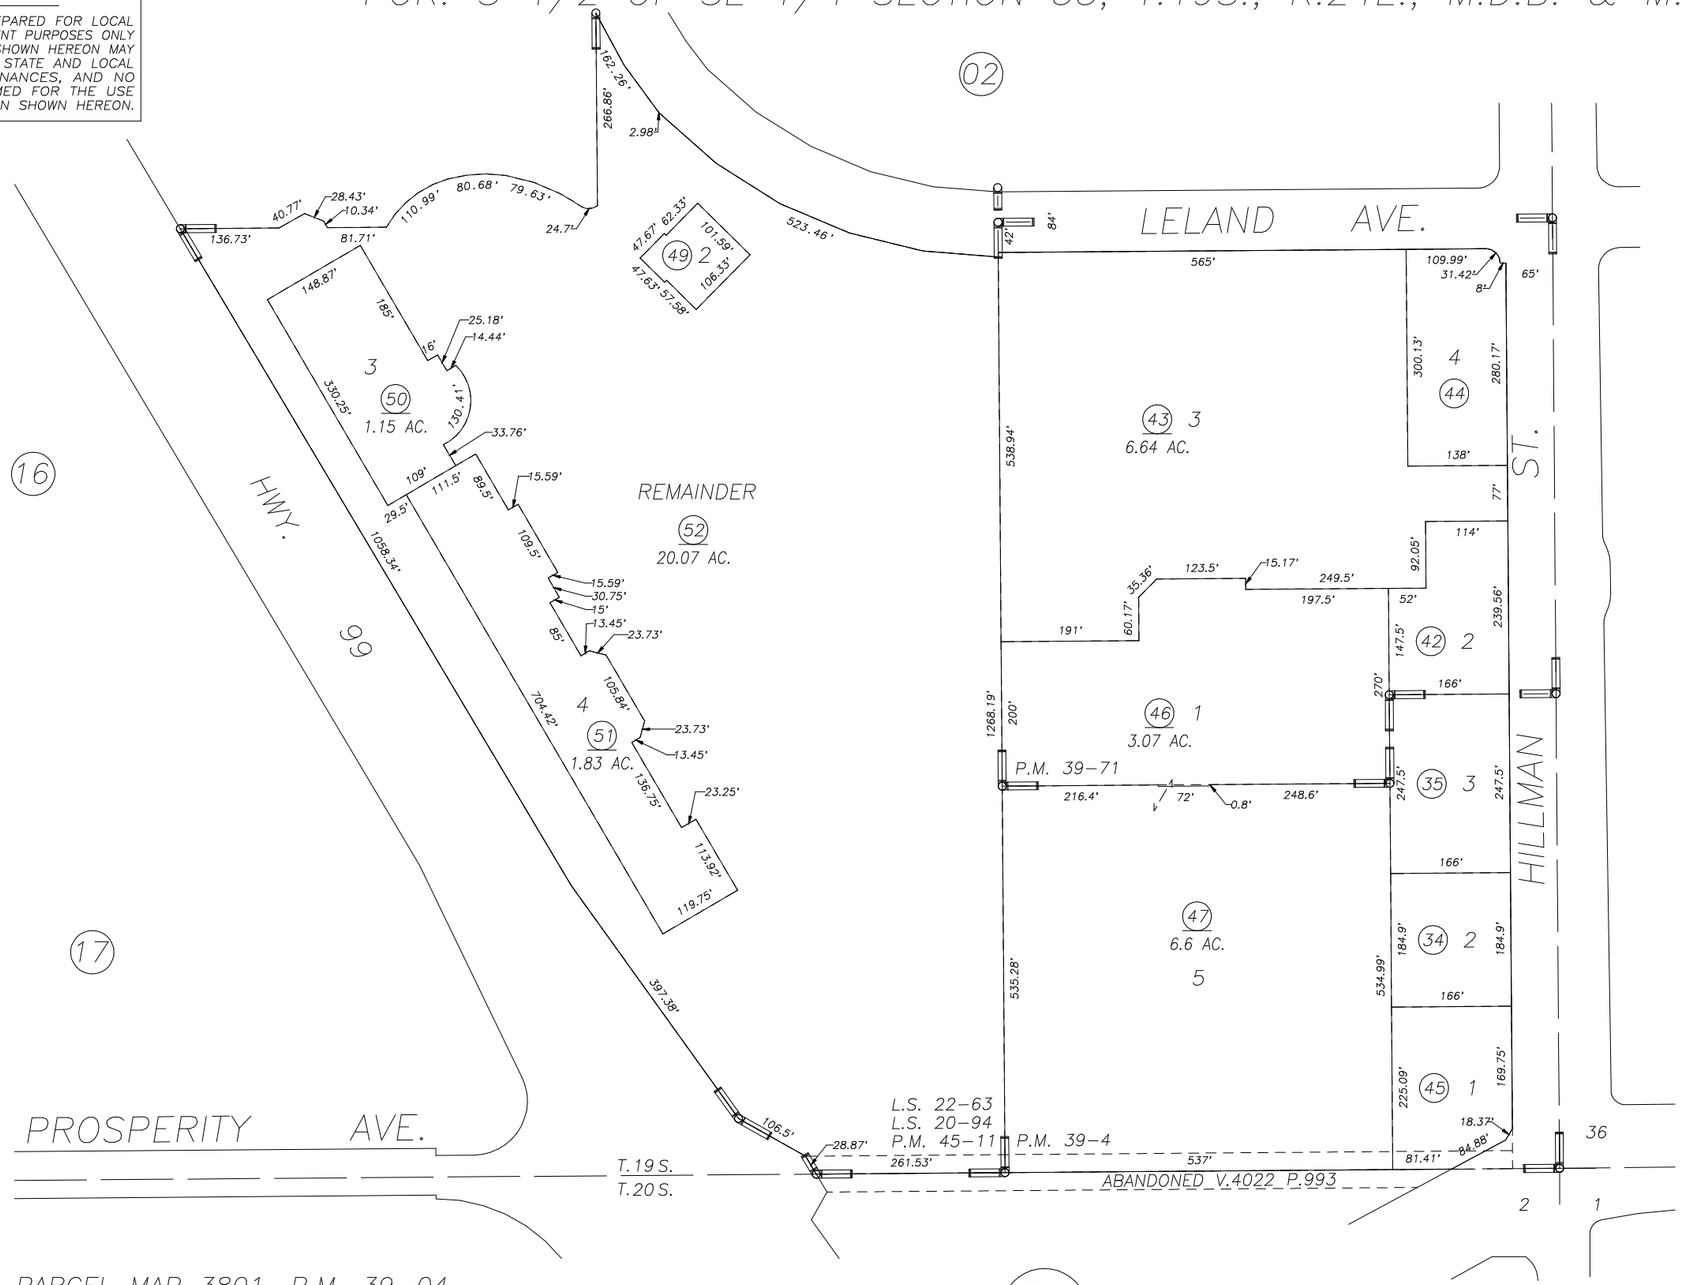

P.M. 45-11	2/17/00	KPT
REVISION	DATE	BY

PARCEL MAP 3801, P.M. 39-04
PARCEL MAP 3868, P.M. 39-71
POR. PARCEL MAP 4406, P.M. 45-11
POR. RECORD OF SURVEY, L.S. 20-94
POR. RECORD OF SURVEY, L.S. 22-63

NOTE: Assessor's Block Numbers Shown in Ellipses
Assessor's Parcel Numbers Shown in Circles

CITY OF TULARE
ASSESSOR'S MAPS BK. 166, PG. 03.
COUNTY OF TULARE, CALIF.

00/01