DISCLAIMER

THIS MAP WAS PREPARED FOR LOCAL PROPERTY ASSESSMENT PURPOSES ONLY AND THE PARCELS SHOWN HEREON MAY NOT COMPLY WITH STATE AND LOCAL SUBDIVISION ORDINANCES, AND NO LIABILITY IS ASSUMED FOR THE USE OF THE INFORMATION SHOWN HEREON.

POR. SE1/4 OF SW1/4 SEC. 35, T.19S., R.24E., M.D.B. & M.

Tax Area Code 166-04
5-046
5-017

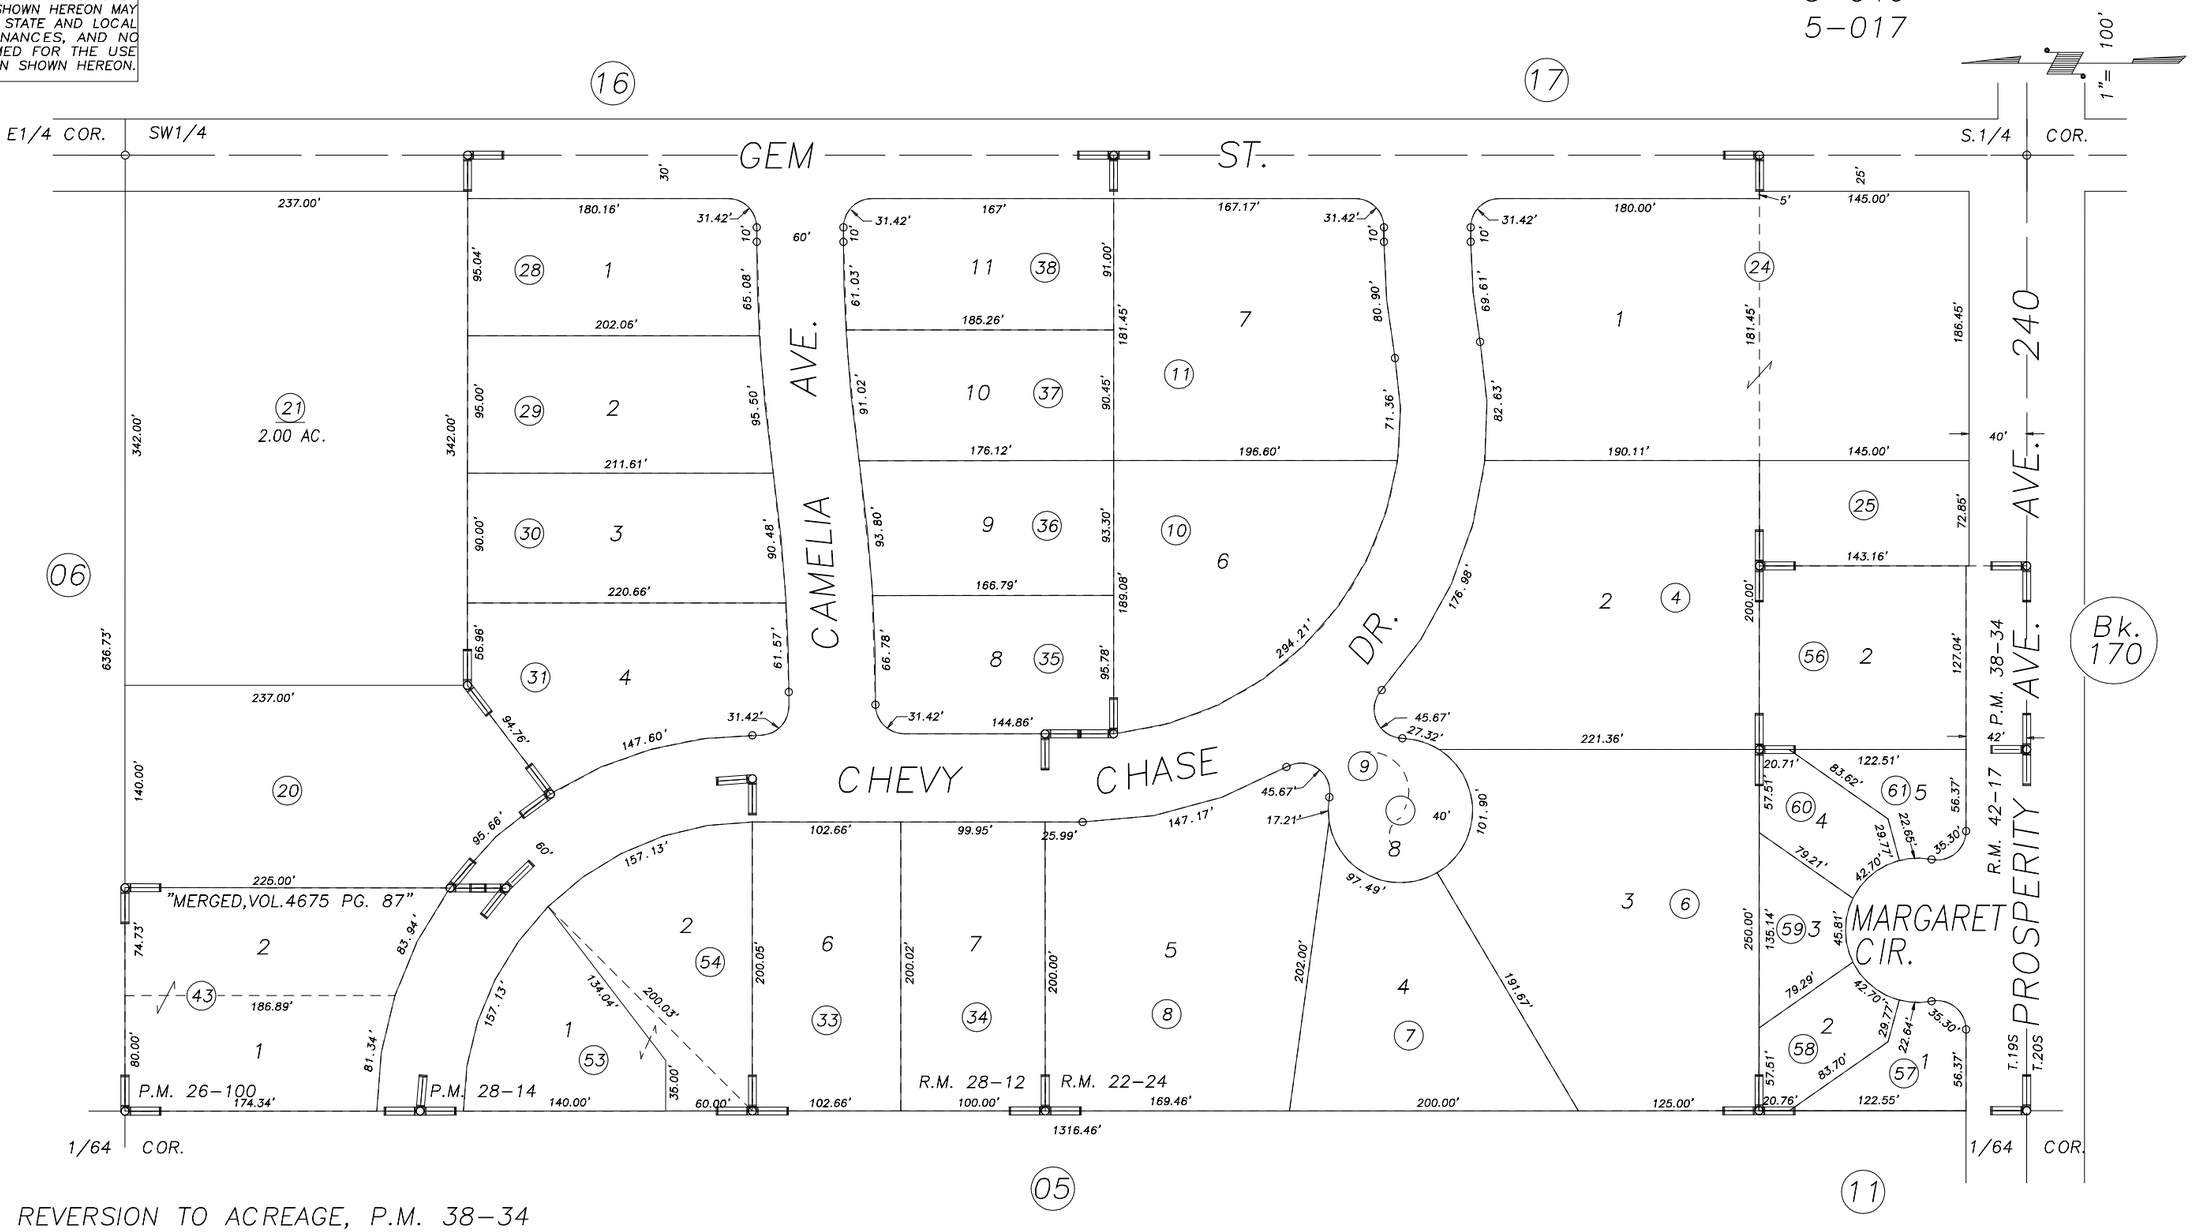

REVERSION TO ACREAGE, P.M. 38-34
TRACT NO. 282, R.M. 22-24
COUNTRY CLUB PARK NO. 3, R.M. 28-12
PARCEL MAP 2599, P.M. 26-100
PARCEL MAP 2713, P.M. 28-14
KEY LARGO PLACE SUBDIVISION, R.M. 42-17

CITY OF TULARE
ASSESSOR'S MAPS BK.166 , PG.04
COUNTY OF TULARE, CALIFORNIA, U.S.A.

NOTE: Assessor's Parcel Numbers Shown in Circles (1)
Assessor's Block Numbers Shown in Elipses (123)

REVISION	DATE	TECH
2006-0057505	08/21/2006	ASG