N1/2 OF SE1/4 OF NW1/4 SEC.35, T.19S., R.24E., M.D.B.&M.

Tax Area Codes 166–18
005–013
005–051
005–073

DISCLAIMER

THIS MAP WAS PREPARED FOR LOCAL PROPERTY ASSESSMENT PURPOSES ONLY AND THE PARCELS SHOWN HEREON MAY NOT COMPLY WITH STATE AND LOCAL SUBDIVISION ORDINANCES, AND NO LIABILITY IS ASSUMED FOR THE USE OF THE INFORMATION SHOWN HEREON.

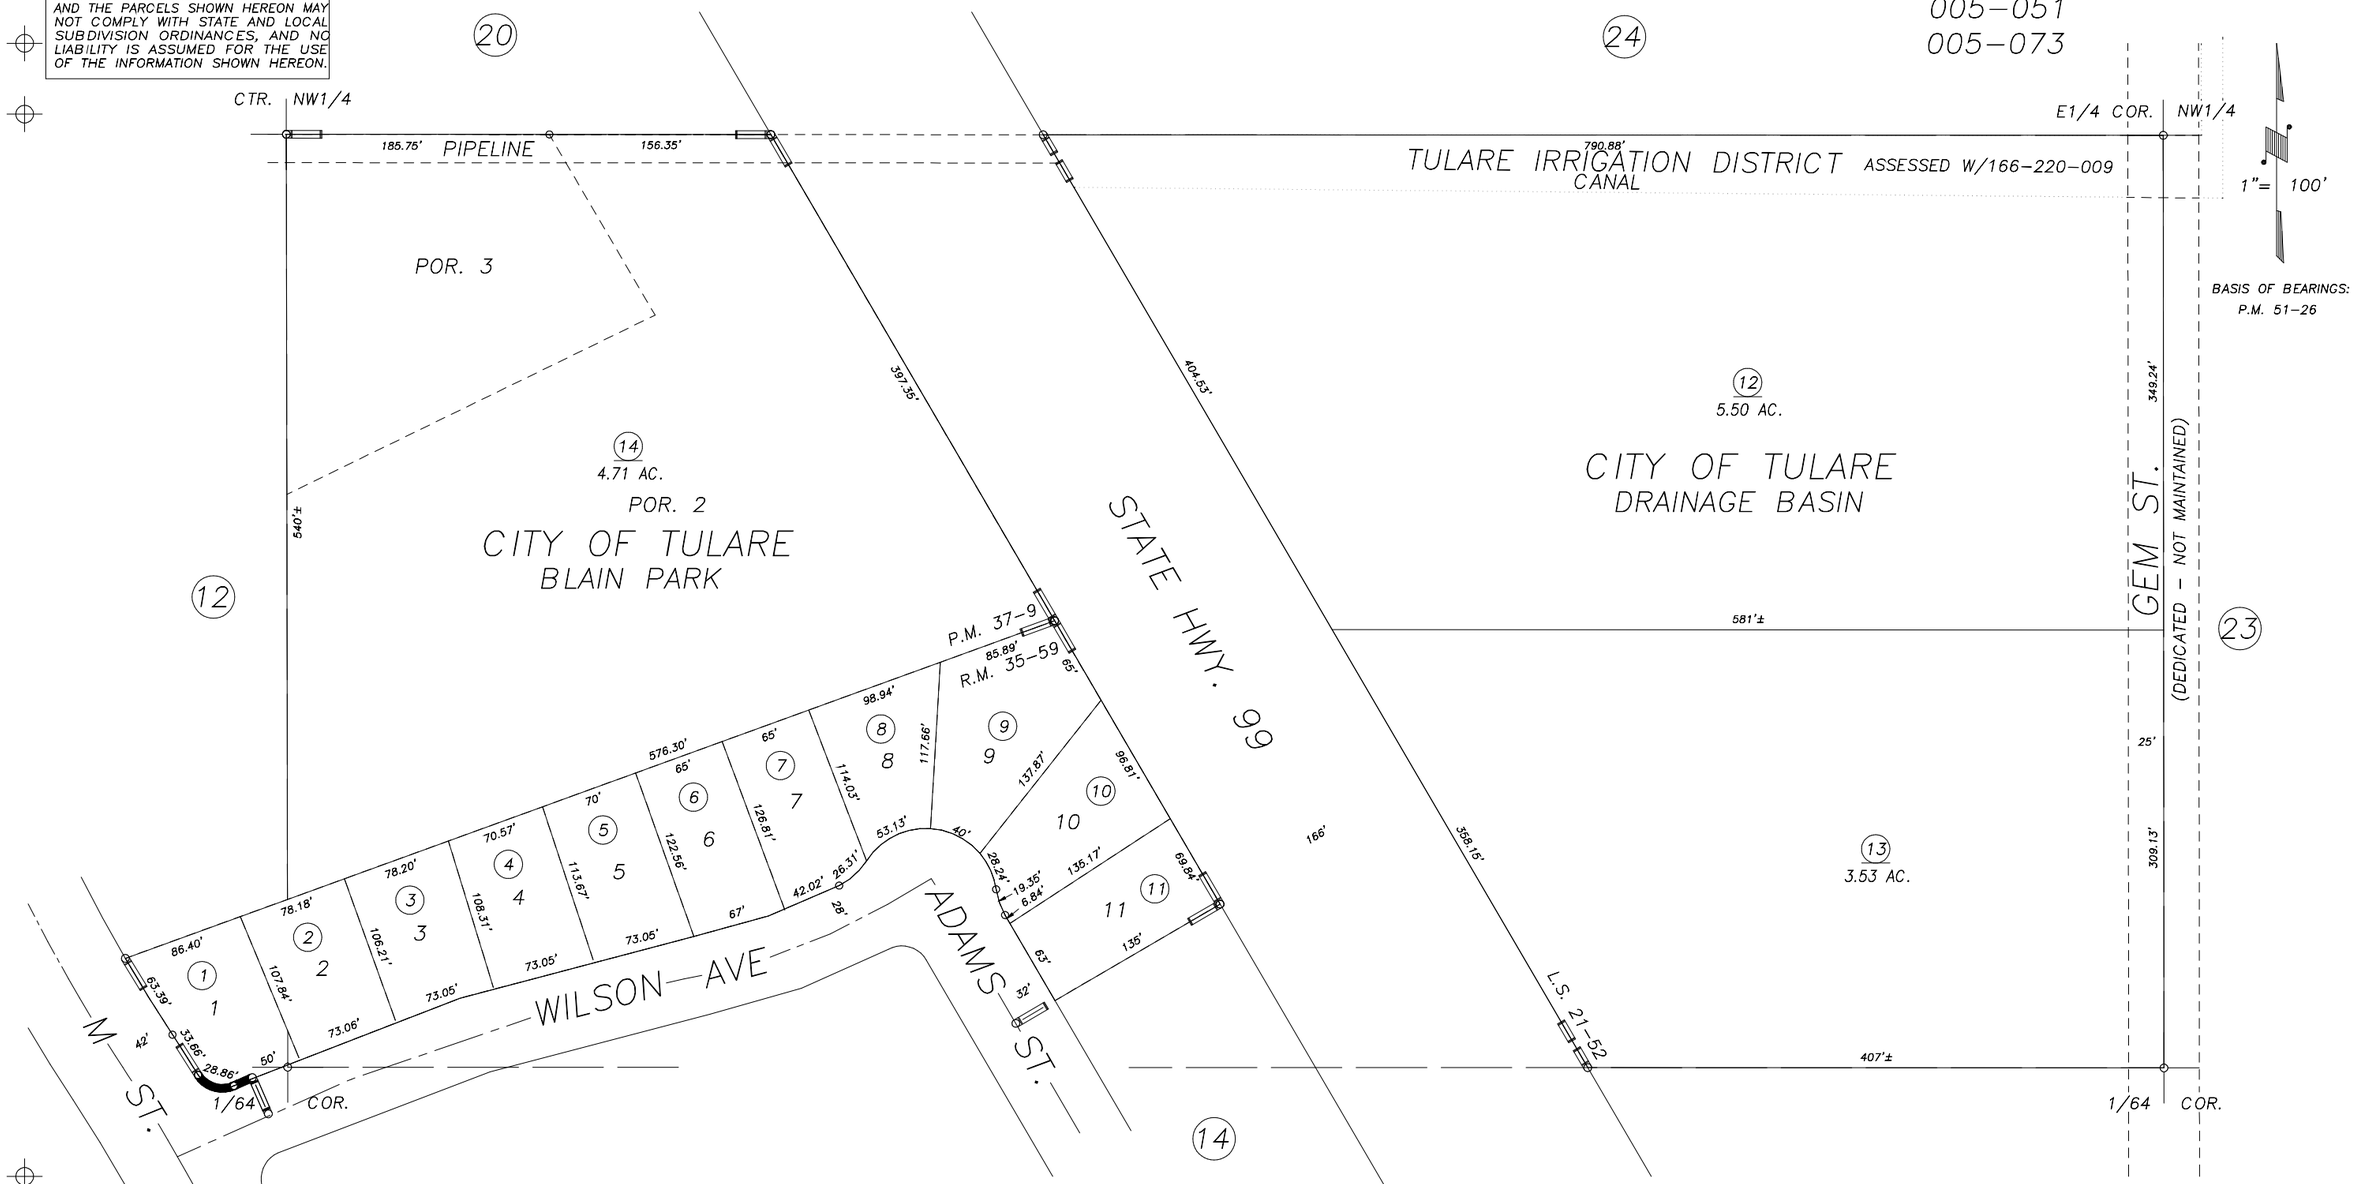

POR. PARCEL MAP NO. 3606, P.M. 37–9
POR. RECORD OF SURVEY, L.S. 21–52
POR. NORTH OAK ESTATE NO. 6, R.M. 35–59

CITY OF TULARE
ASSESSOR'S MAPS BK.166 , PG.18
COUNTY OF TULARE, CALIFORNIA, U.S.A.

NOTE: Assessor's Parcel Numbers Shown in Circles (1)
Assessor's Block Numbers Shown in Elipses (123)

FILL TARGET AREA	06/14/2011	JRS
REVISION	DATE	TECH