DISCLAIMER

THIS MAP WAS PREPARED FOR LOCAL PROPERTY ASSESSMENT PURPOSES ONLY AND THE PARCELS SHOWN HEREON MAY NOT COMPLY WITH STATE AND LOCAL SUBDIVISION ORDINANCES, AND NO LIABILITY IS ASSUMED FOR THE USE OF THE INFORMATION SHOWN HEREON.

POR. FRL. N 1/2 SECTION 4, T.20S., R.24E., M.D.B. & M.

Tax Area Code 168-01

5-024
5-038
149-003

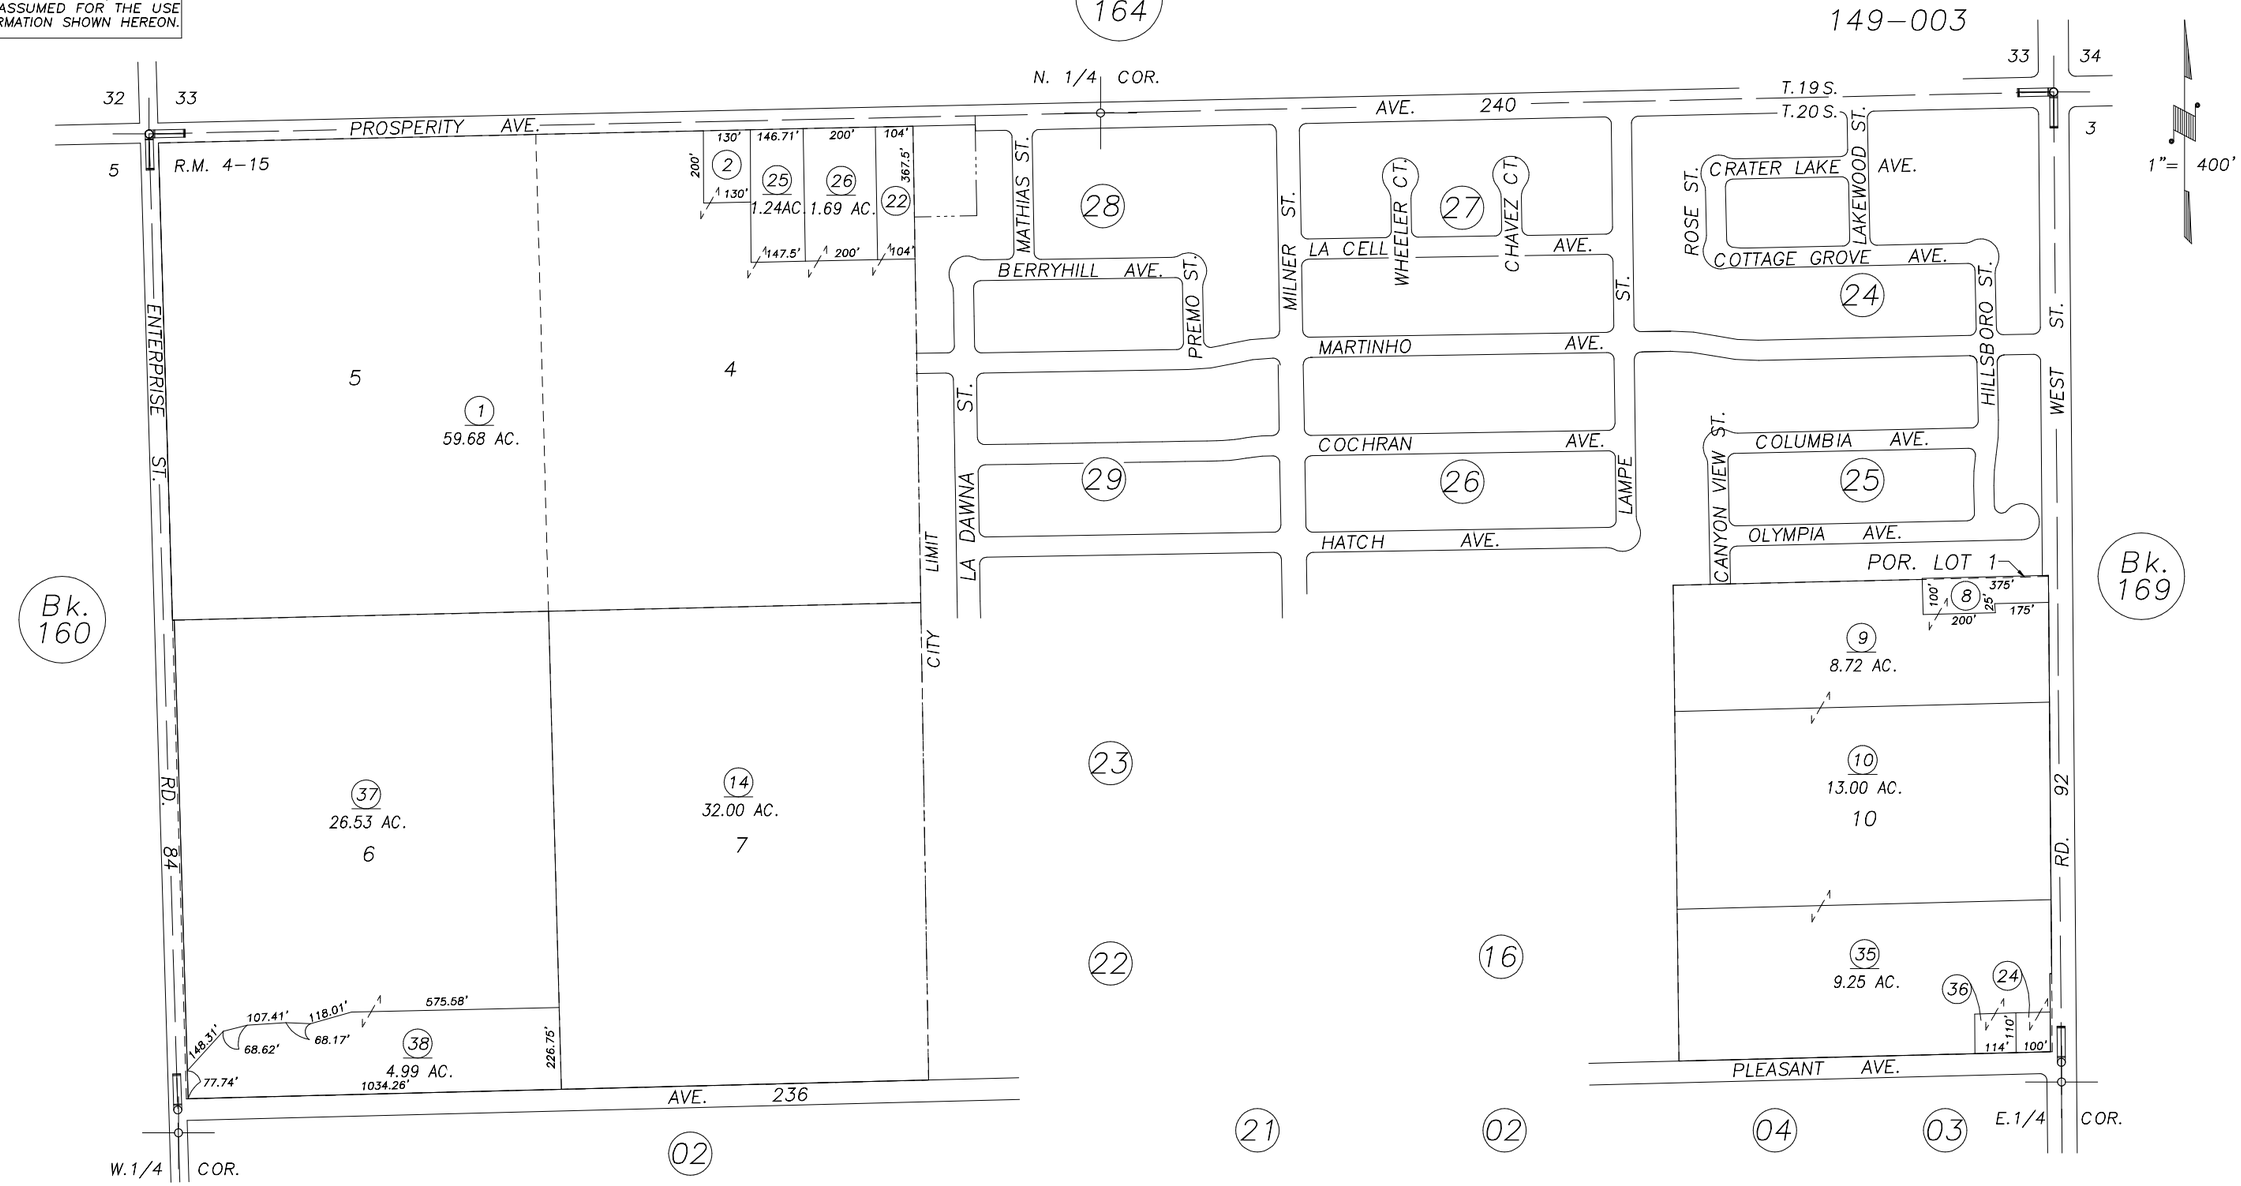

STREET NAMES 12/13/2000	KMS
REVISION DATE	BY

POR. RUSSELL COLONY, R.M. 4-15

CITY OF TULARE
ASSESSOR'S MAPS BK. 168 , PG. 01 .
COUNTY OF TULARE, CALIF.

NOTE: Assessor's Block Numbers Shown in Ellipses
Assessor's Parcel Numbers Shown in Circles

01/02