DISCLAIMER

THIS MAP WAS PREPARED FOR LOCAL PROPERTY ASSESSMENT PURPOSES ONLY AND THE PARCELS SHOWN HEREON MAY NOT COMPLY WITH STATE AND LOCAL SUBDIVISION ORDINANCES, AND NO LIABILITY IS ASSUMED FOR THE USE OF THE INFORMATION SHOWN HEREON.

S1/2 OF SEC. 4, T.20S., R.24E., M.D.B.&M.

Tax Area Codes 168–02

005–017 005–104
005–031 149–003
005–045

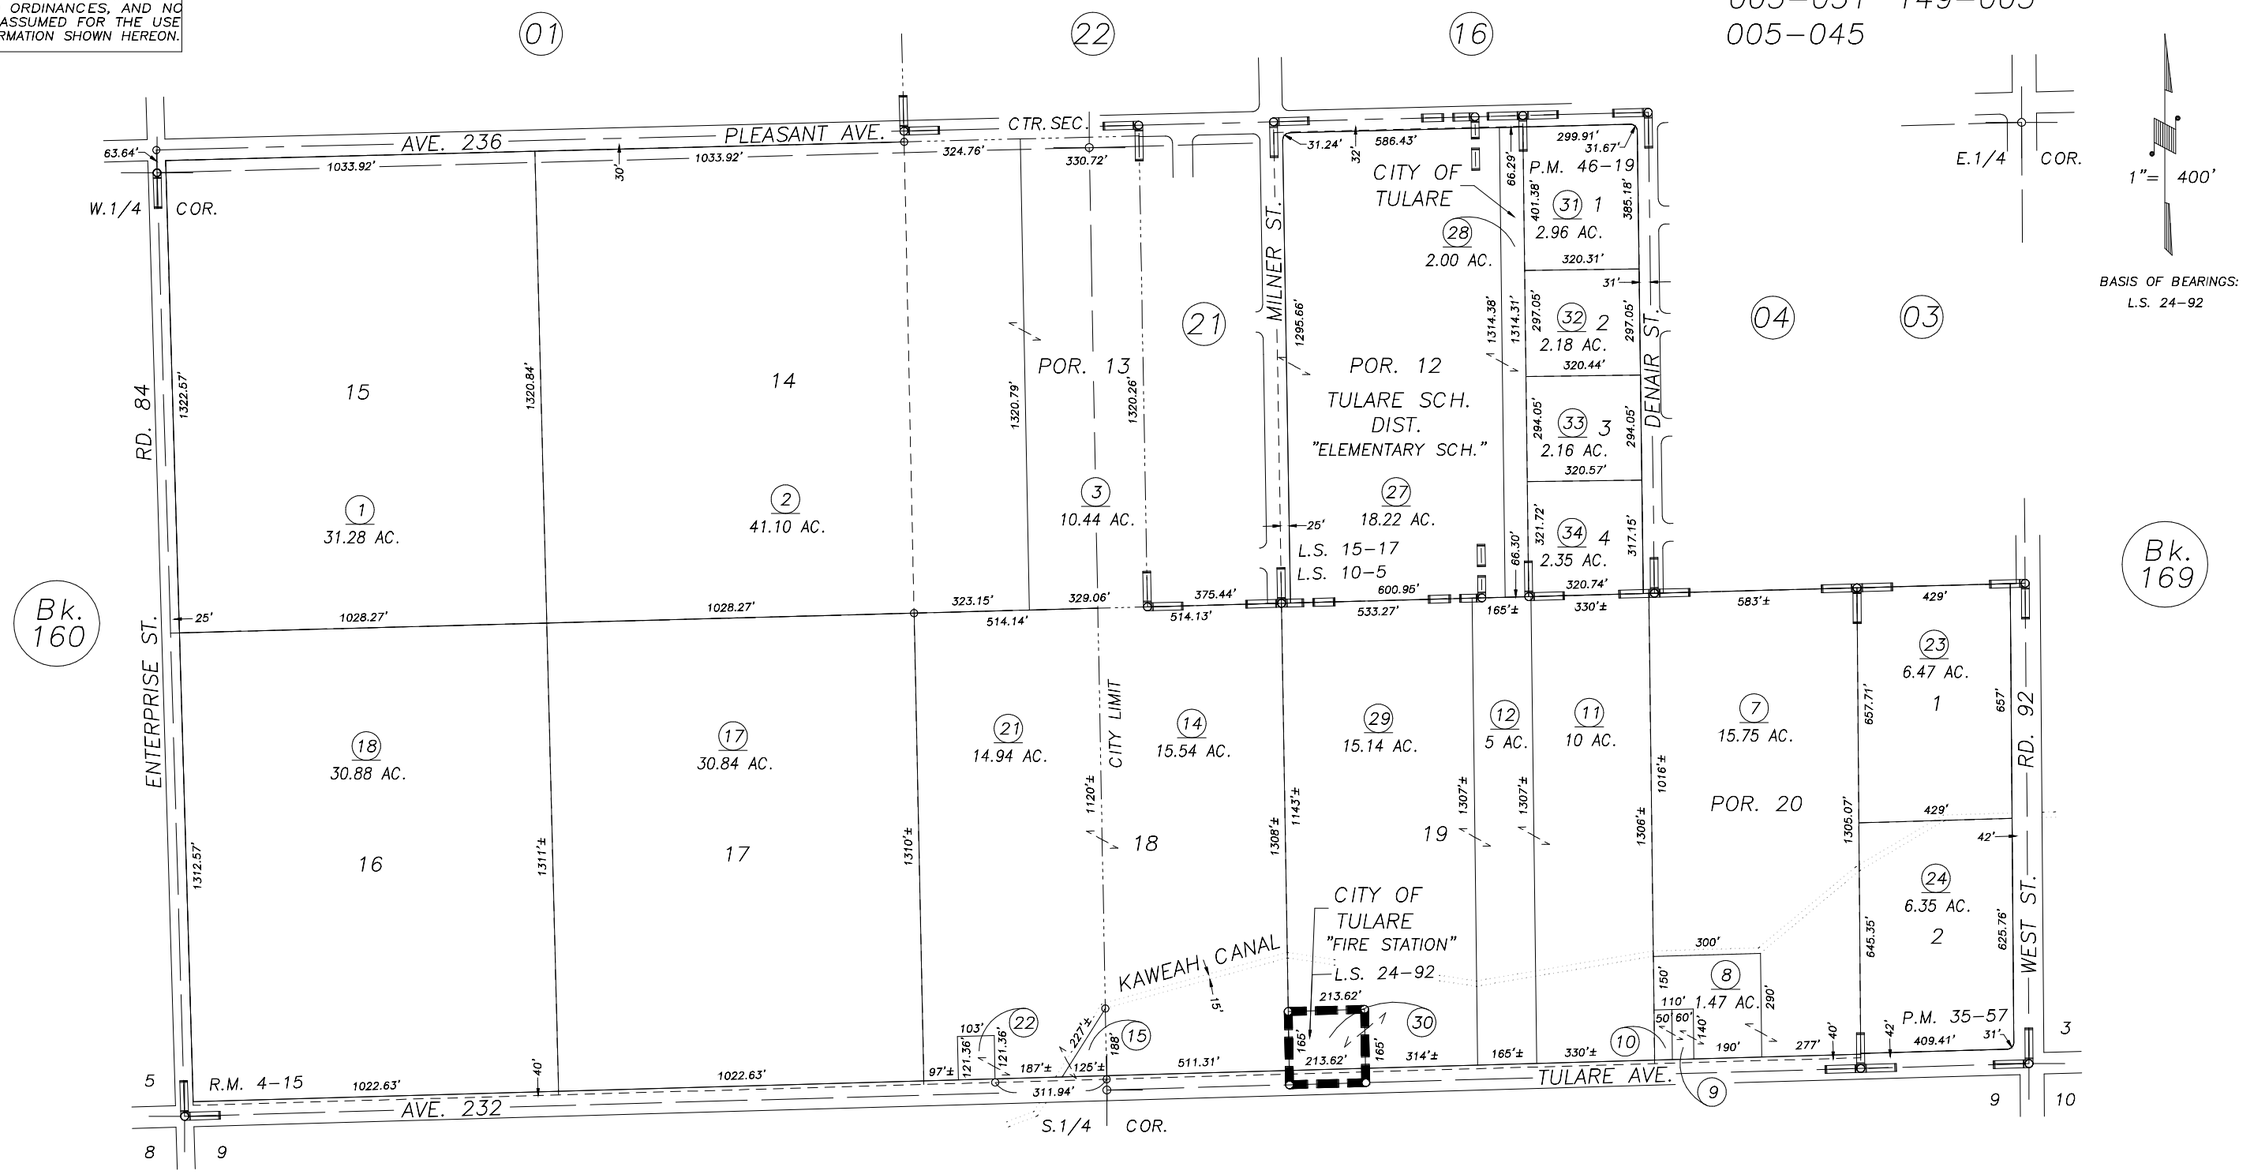

RECORD OF SURVEY, L.S. 10–5
POR. RUSSEL COLONY, R.M. 4–15
RECORD OF SURVEY, L.S. 15–17
PARCEL MAP NO. 3445, P.M. 35–57
RECORD OF SURVEY, L.S. 24–92
PARCEL MAP NO. 4514, P.M. 46–19

CITY OF TULARE
ASSESSOR'S MAPS BK.168 , PG.02
COUNTY OF TULARE, CALIFORNIA, U.S.A.

NOTE: Assessor's Parcel Numbers Shown in Circles (1)
Assessor's Block Numbers Shown in Elipses (123)

REVISION	DATE	TECH
2002–0021684	07/08/2003	SU