N1/2 OF SE1/4 OF NE1/4 SEC.9, T.20S., R.24E., M.D.B.&M.

Tax Area Codes 168–06
005–100
005–101
005–023

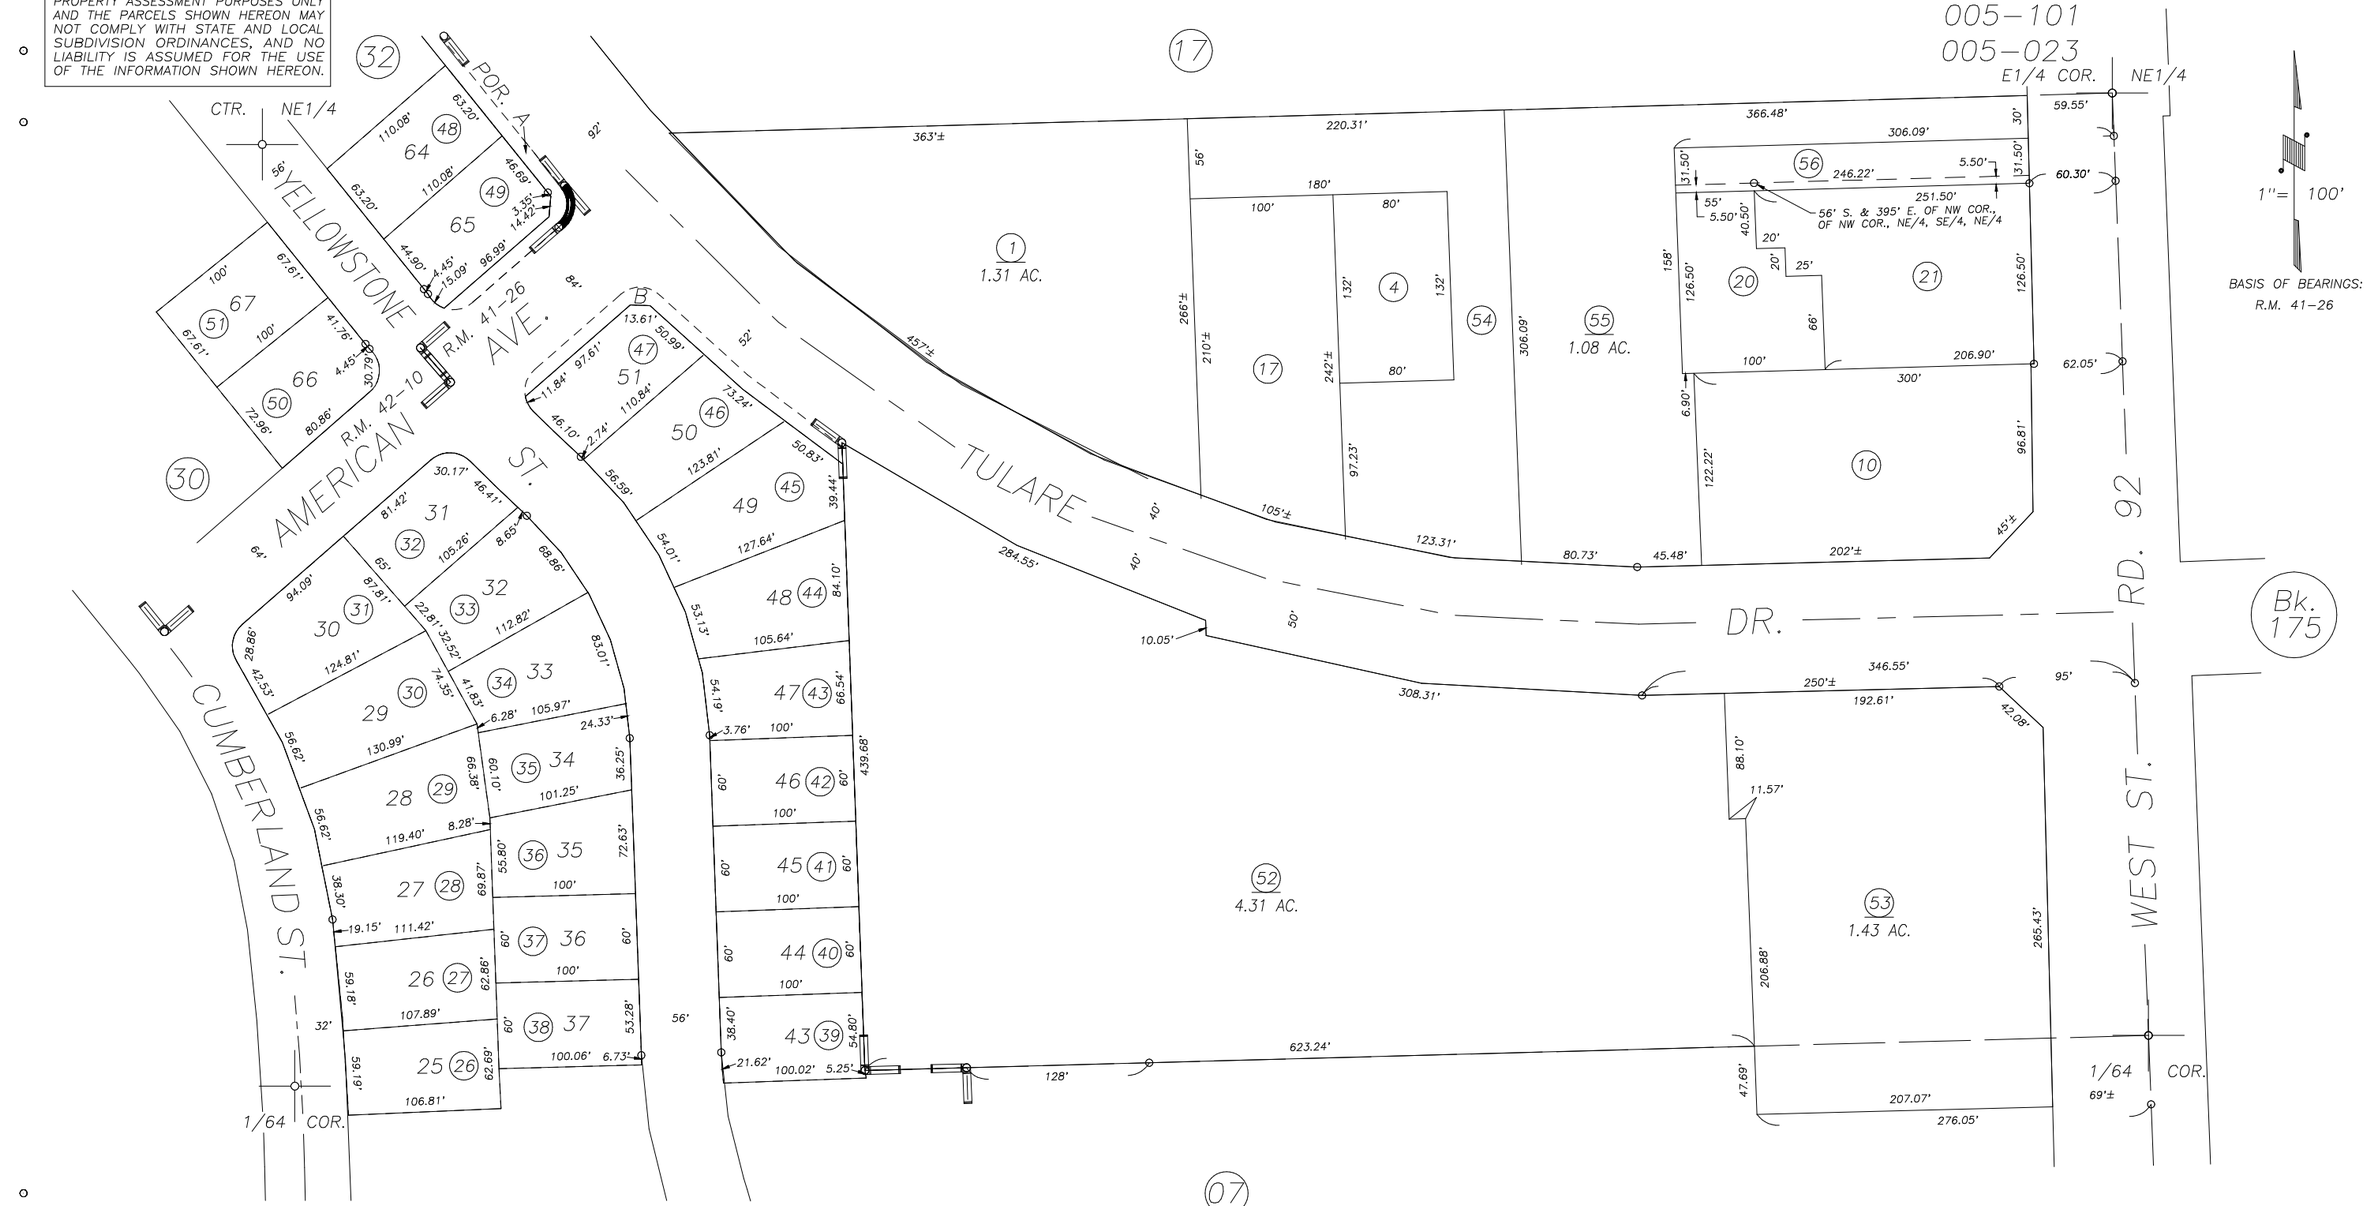

POR. WESTGATE ESTATES PHASE 1, R.M. 41–26
POR. WESTGATE ESTATES PHASE 3, R.M. 42–10

CITY OF TULARE
ASSESSOR'S MAPS BK. 168 , PG. 06
COUNTY OF TULARE, CALIFORNIA, U.S.A.

NOTE: Assessor's Parcel Numbers Shown in Circles (1)
Assessor's Block Numbers Shown in Elipses (123)

REVISION	DATE	TECH
2012–0066333	12/14/2012	RLW

DISCLAIMER

THIS MAP WAS PREPARED FOR LOCAL PROPERTY ASSESSMENT PURPOSES ONLY AND THE PARCELS SHOWN HEREON MAY NOT COMPLY WITH STATE AND LOCAL SUBDIVISION ORDINANCES, AND NO LIABILITY IS ASSUMED FOR THE USE OF THE INFORMATION SHOWN HEREON.