POR. SE 1/4 OF NW 1/4, SEC. 3, T. 20 S., R. 24 E., M.D.B. & M.

TAX CODE AREA
5-020
5-017

169-04

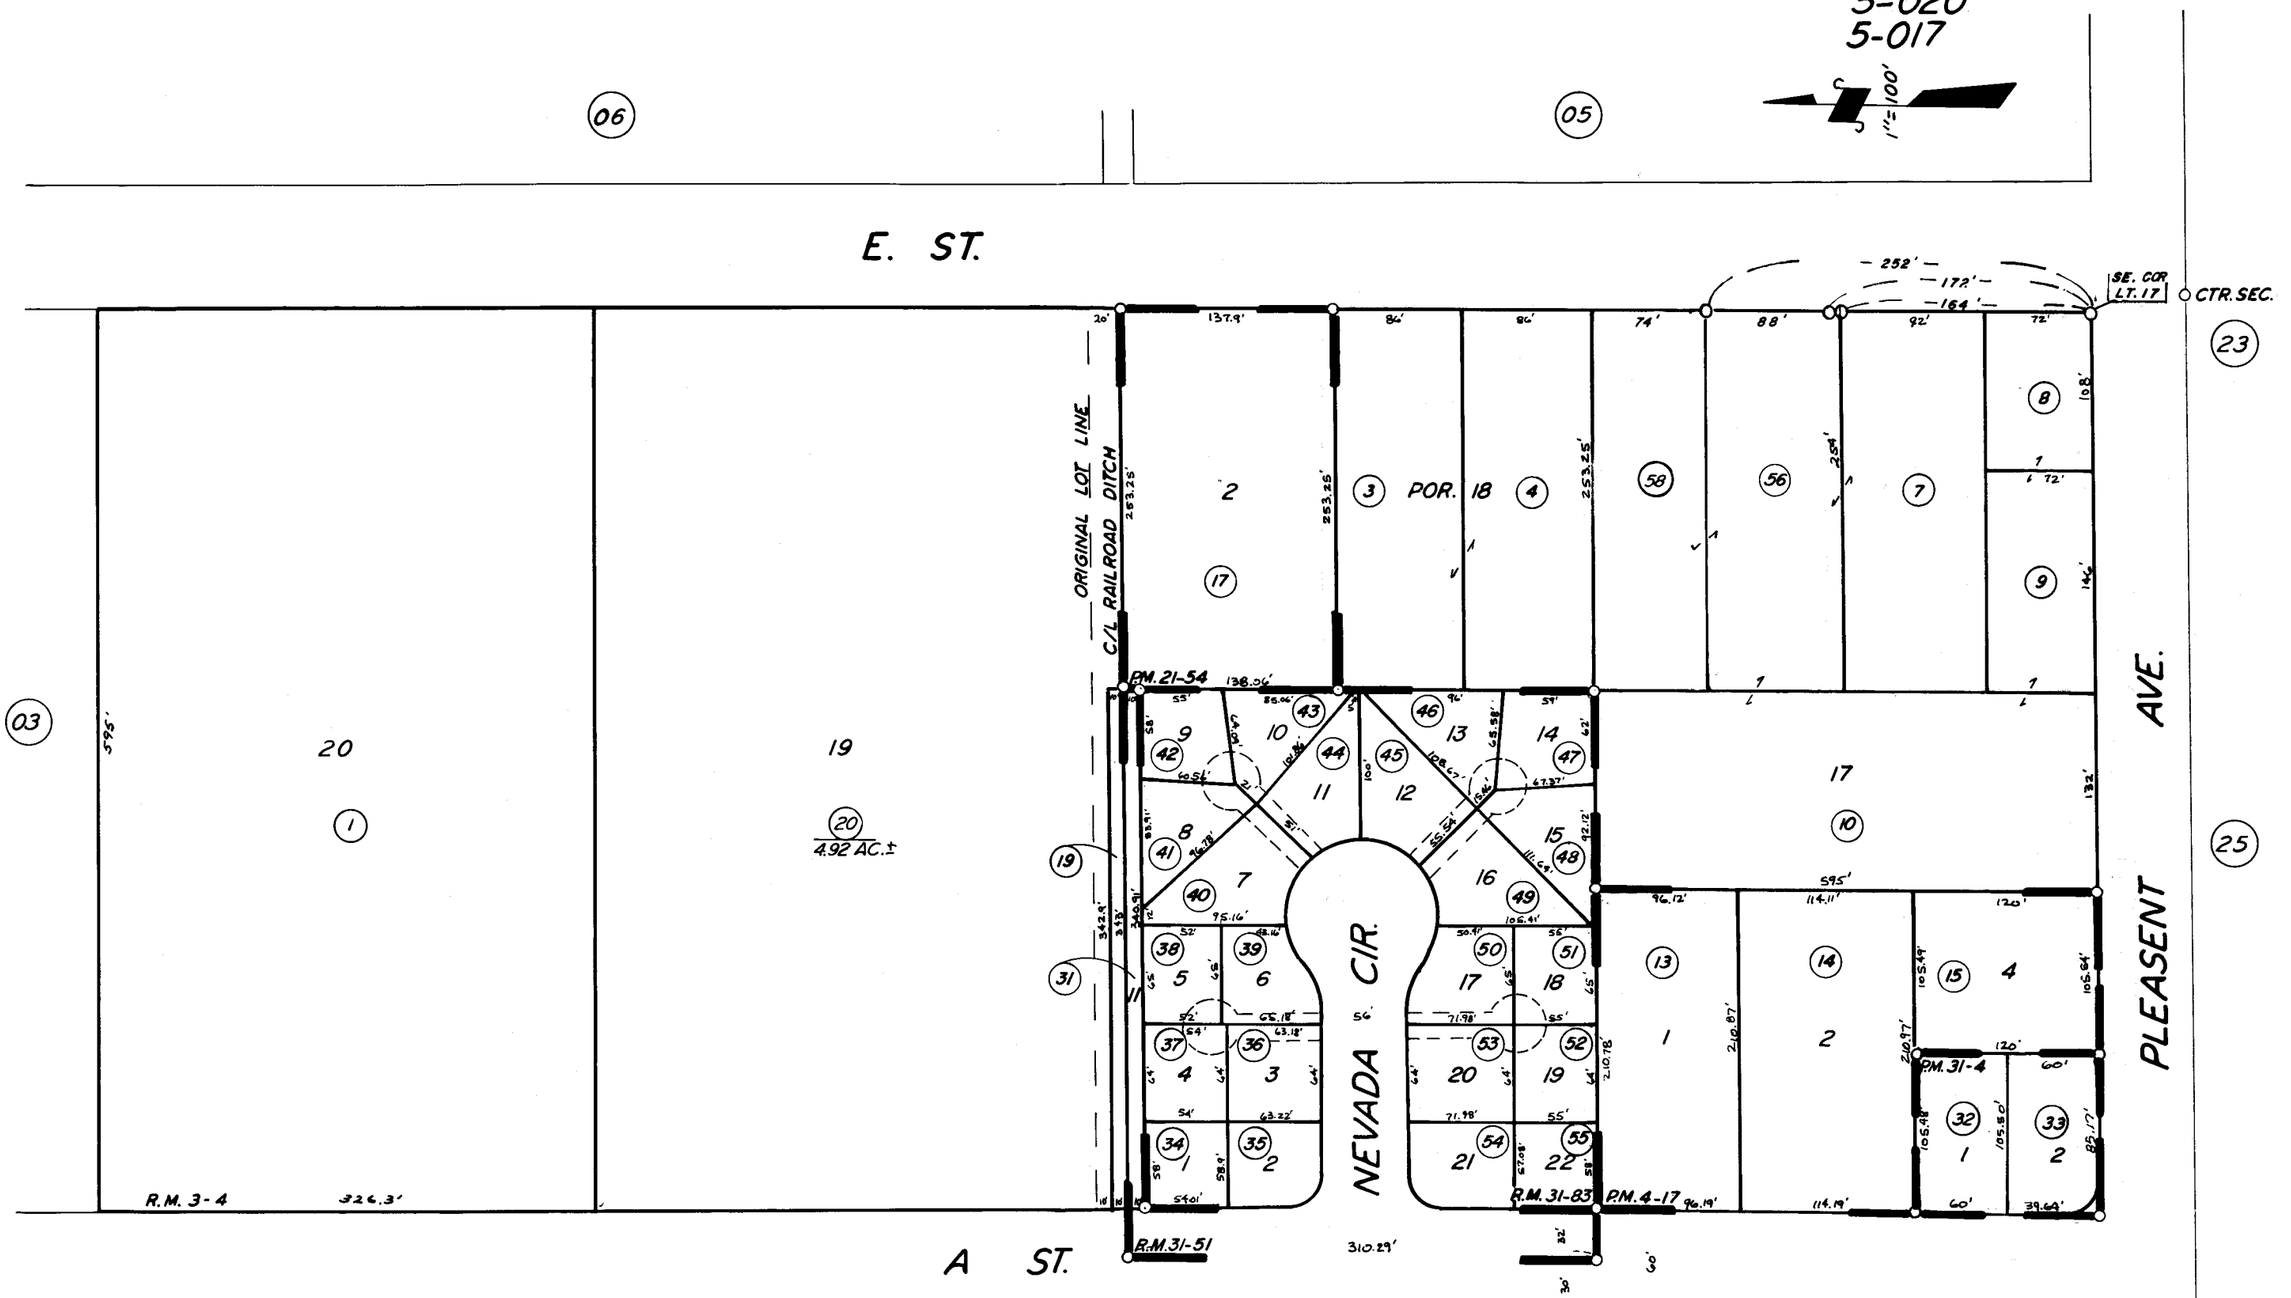

POR. OAK GROVE COLONY, R.M. 3-4
PARCEL MAP 317, P.M. 4-17
PARCEL MAP 2053, P.M. 21-54
NEVADA CIRCLE, R.M. 31-51
PARCEL MAP 3003, P.M. 31-4
NEVADA CIRCLE NO. 2 R.M. 31-83

CITY OF TULARE
ASSESSOR'S MAPS BK. 169, PG. 04.
COUNTY OF TULARE, CALIF.

NOTE — ASSESSOR'S BLOCK NUMBERS SHOWN IN ELLIPSES
ASSESSOR'S PARCEL NUMBERS SHOWN IN CIRCLES