POR. SW 1/4 OF NE 1/4, SEC. 3, T. 20 S., R. 24 E., M. D. B. & M.

TAX CODE AREA
5-063
5-014
5-020

169-06

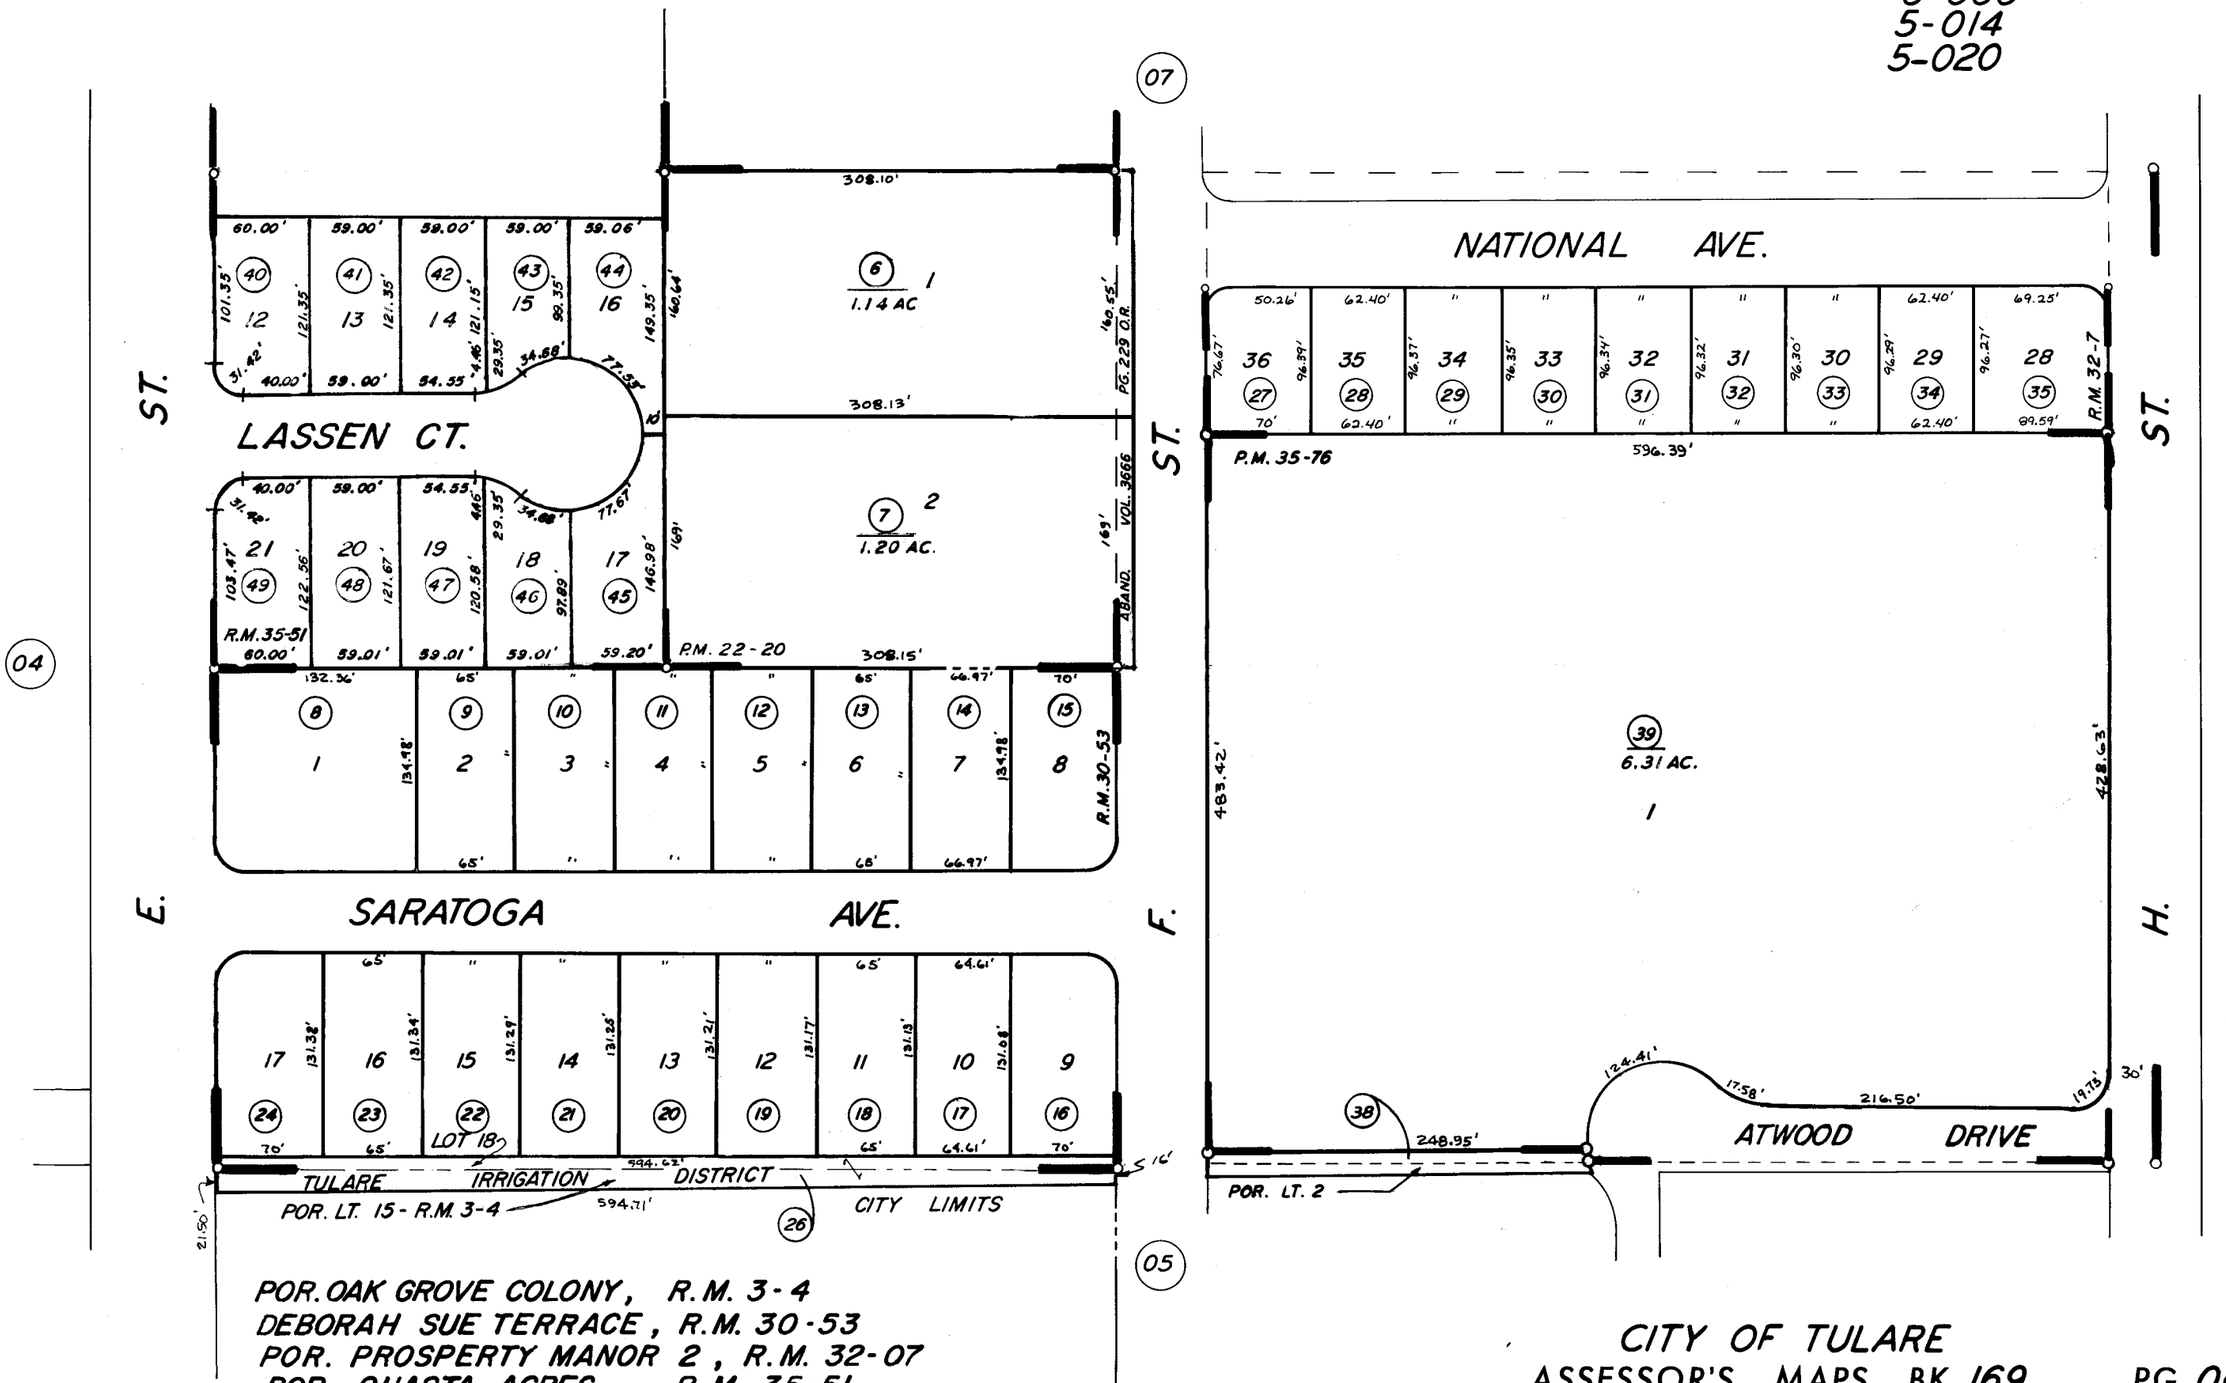

POR. OAK GROVE COLONY, R.M. 3-4
DEBORAH SUE TERRACE, R.M. 30-53
POR. PROSPERTY MANOR 2, R.M. 32-07
POR. SHASTA ACRES, R.M. 35-51
PARCEL MAP 2119, P.M. 22-20
PARCEL MAP 3474, P.M. 35-76

CITY OF TULARE
ASSESSOR'S MAPS BK. 169, PG. 06.
COUNTY OF TULARE, CALIF.

NOTE — ASSESSOR'S BLOCK NUMBERS SHOWN IN ELLIPSES
ASSESSOR'S PARCEL NUMBERS SHOWN IN CIRCLES