POR. NW 1/4 OF NE 1/4, SEC. 3, T. 20 S., R. 24 E., M.D.B. & M.

TAX CODE AREA
5-014
149-003
5-017
5-020
5-063

169-07

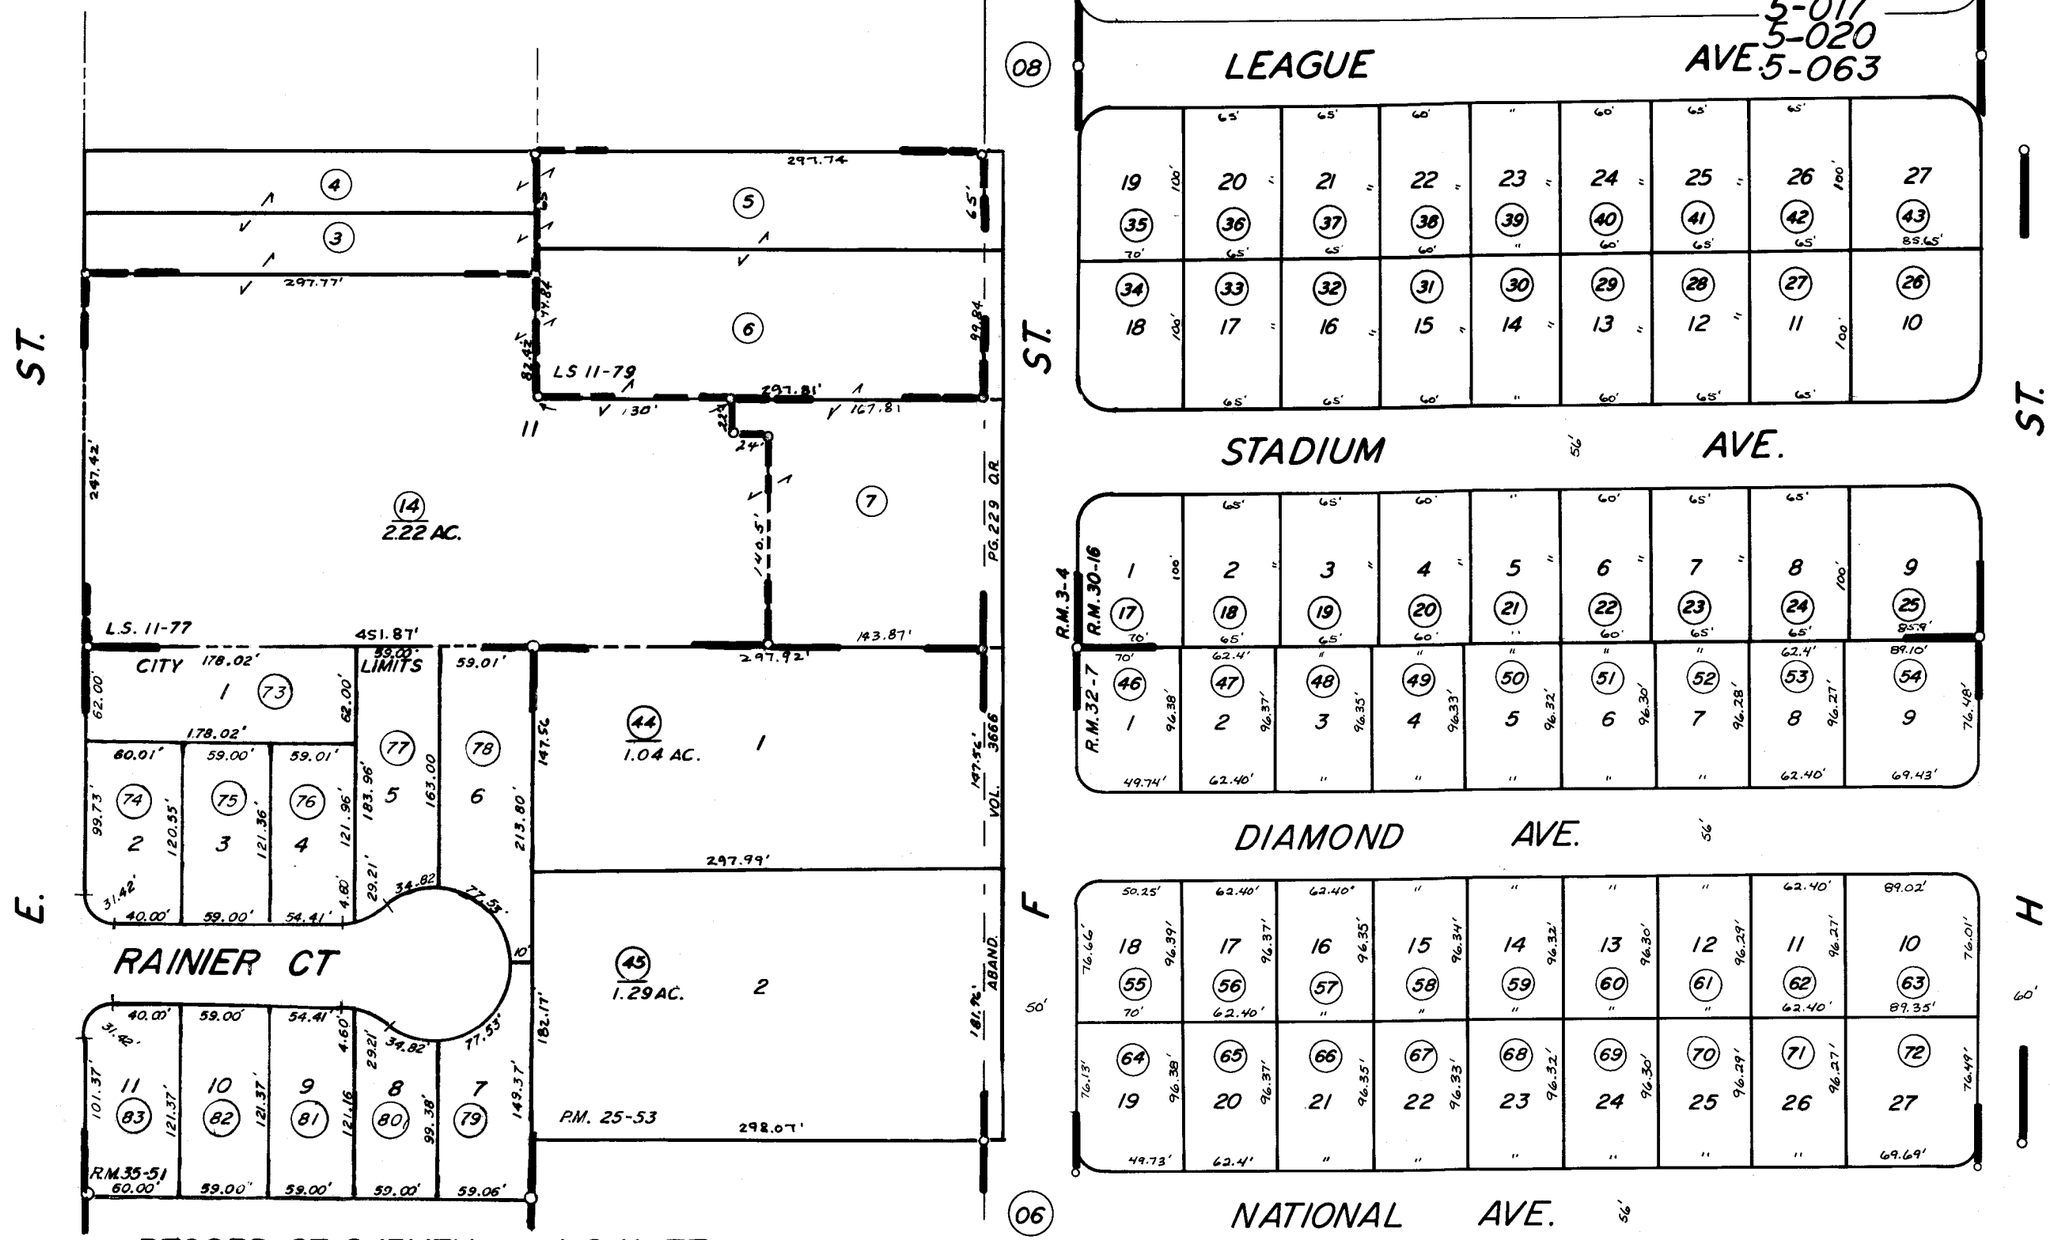

RECORD OF SURVEY L.S. 11-77
RECORD OF SURVEY L.S. 11-79
POR. OAK GROVE COLONY R.M. 3-4
POR. PROSPERITY MANOR R.M. 30-16
POR. PARCEL MAP 2452 P.M. 25-53
POR. PROSPERITY MANOR 2 R.M. 32-7
POR. SHASTA ACRES, R.M. 35-51

CITY OF TULARE
ASSESSOR'S MAPS BK. 169, PG. 07.
COUNTY OF TULARE, CALIF.

NOTE — ASSESSOR'S BLOCK NUMBERS SHOWN IN ELLIPSES
ASSESSOR'S PARCEL NUMBERS SHOWN IN CIRCLES