DISCLAIMER

THIS MAP WAS PREPARED FOR LOCAL PROPERTY ASSESSMENT PURPOSES ONLY. THE PARCELS SHOWN HEREON MAY NOT COMPLY WITH STATE AND LOCAL SUBDIVISION ORDINANCES. NO LIABILITY IS ASSUMED FOR THE USE OF THE INFORMATION HEREON.

REVISED: 09/22/2009
REASON: T.R.A.C CHANGE
CAD TECH: MLC

POR. NW 1/4 OF NE 1/4, SEC. 3, T. 20 S., R. 24 E., M. D. B. & M.

TAX CODE AREA
005-000
005-063
005-121

169-08

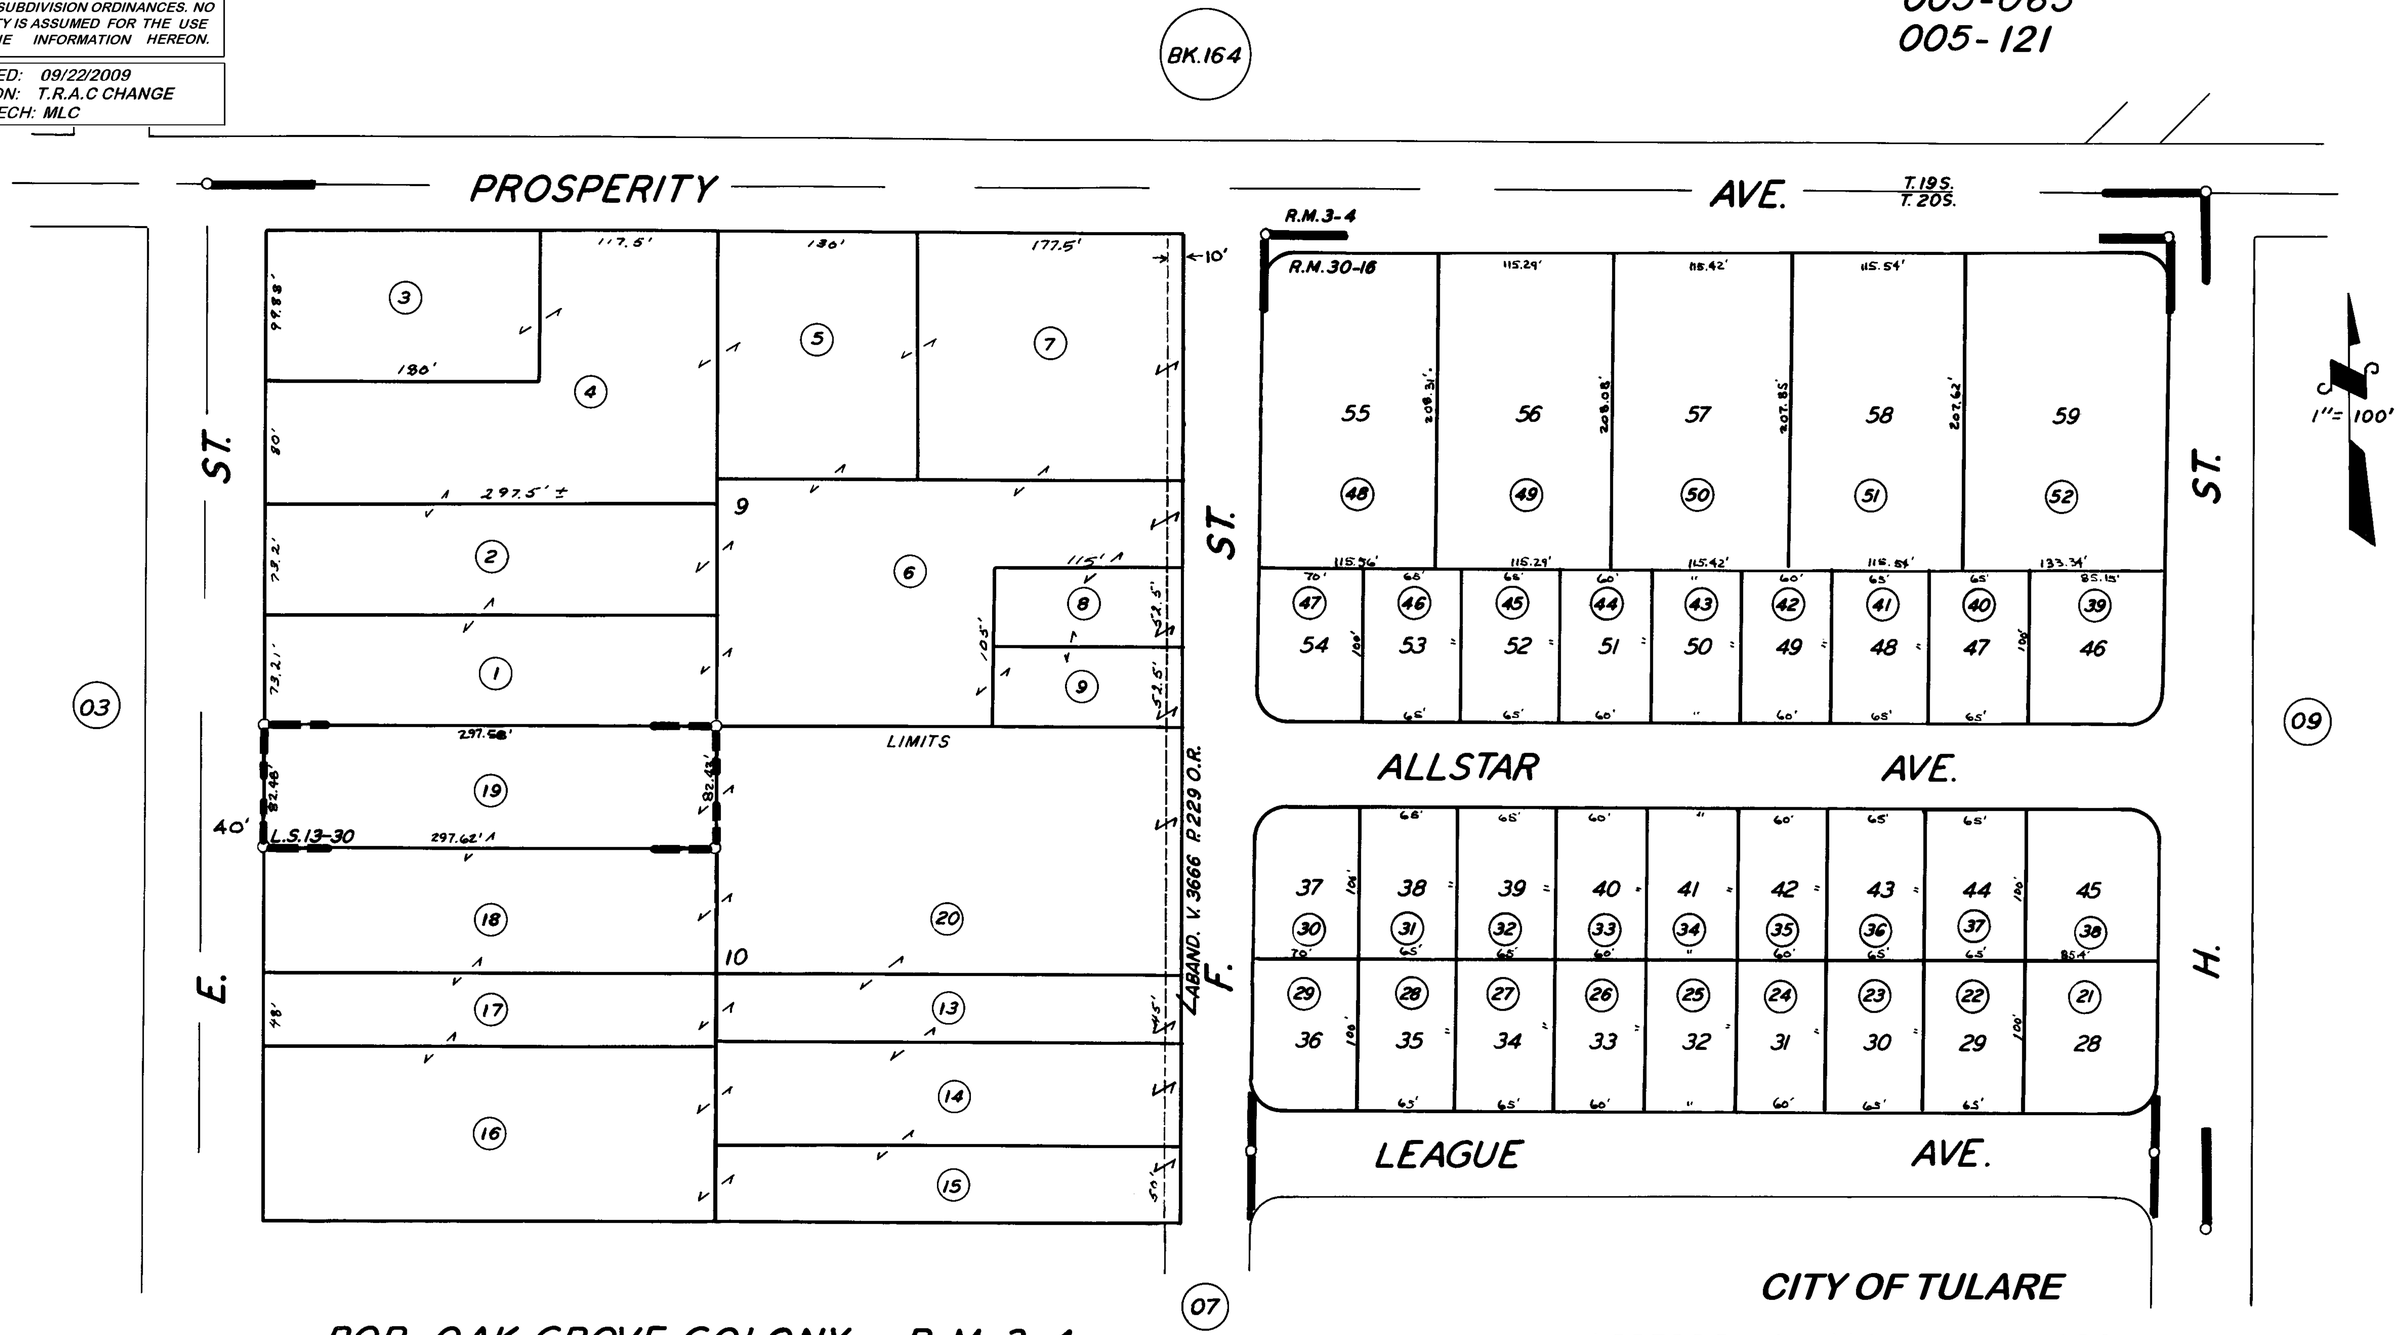

POR. OAK GROVE COLONY R.M. 3-4
POR. PROSPERITY MANOR R.M. 30-16
RECORD OF SURVEY, L.S. 13-30

ASSESSOR'S MAPS BK. 169, PG. 08.
COUNTY OF TULARE, CALIF.

NOTE — ASSESSOR'S BLOCK NUMBERS SHOWN IN ELLIPSES
ASSESSOR'S PARCEL NUMBERS SHOWN IN CIRCLES