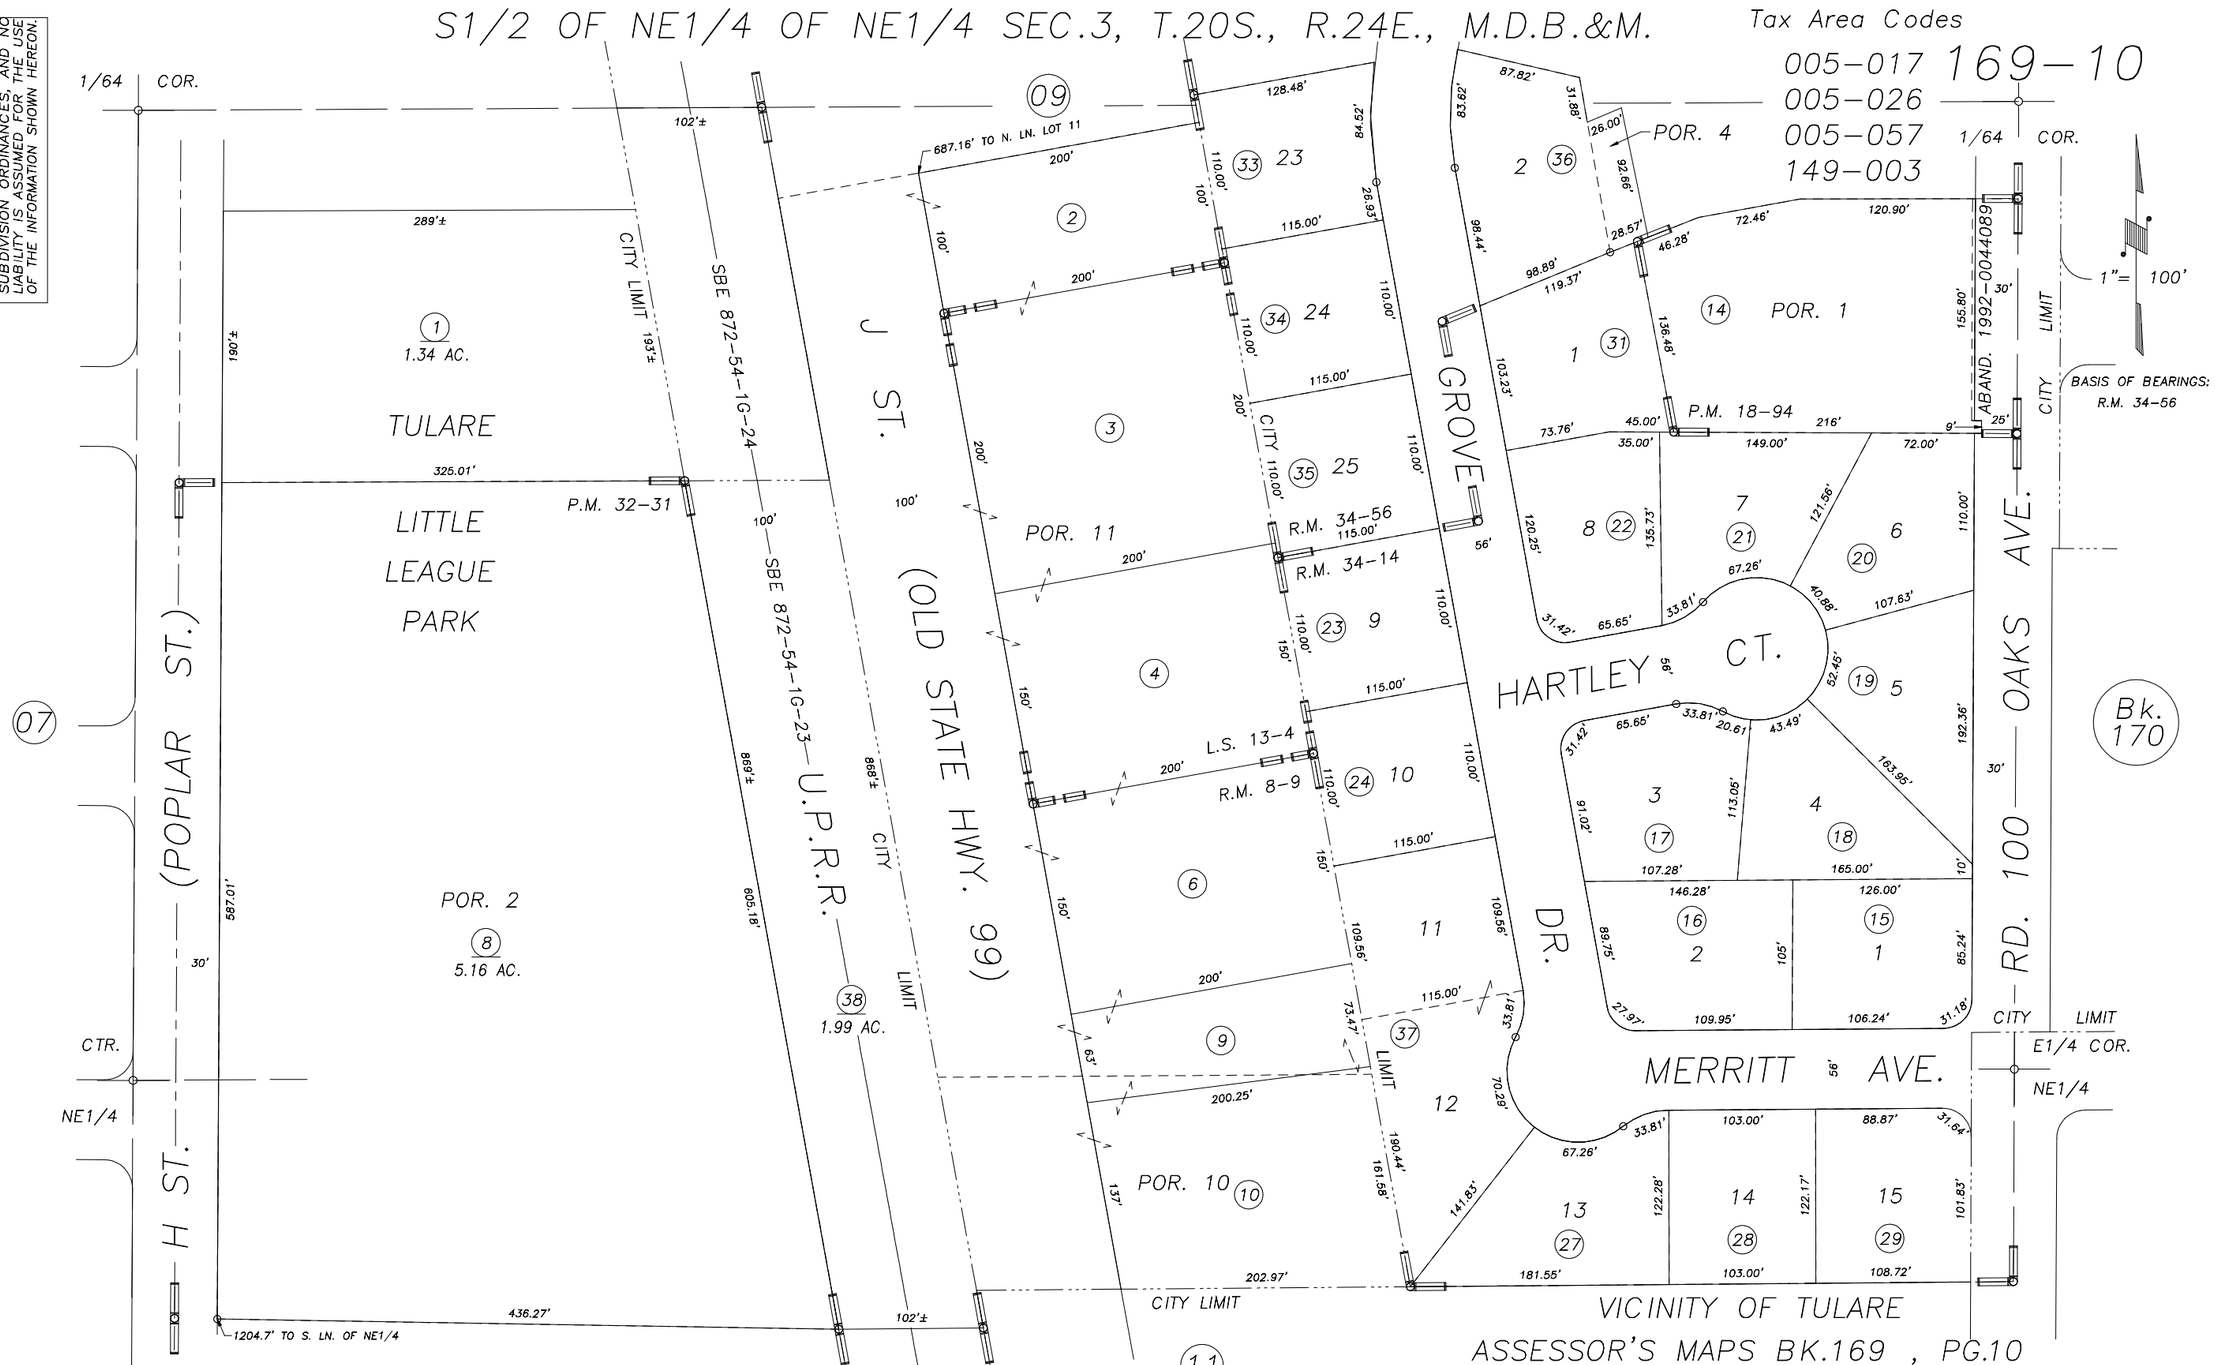
S1/2 OF NE1/4 OF NE1/4 SEC.3, T.20S., R.24E., M.D.B.&M.
Tax Area Codes
005-017
005-026
005-057
149-003
169-10
DISCLAIMER
THIS MAP WAS PREPARED FOR LOCAL PROPERTY ASSESSMENT PURPOSES ONLY AND THE PARCELS SHOWN HEREON MAY NOT COMPLY WITH STATE AND LOCAL SUBDIVISION ORDINANCES, AND NO LIABILITY IS ASSUMED FOR THE USE OF THE INFORMATION SHOWN HEREON.
1/64 COR.
TULARE
LITTLE LEAGUE PARK
1.34 AC.
P.M. 32-31
POR. 2
5.16 AC.
1.99 AC.
POR. 11
POR. 10
POR. 1
POR. 4
R.M. 34-56
R.M. 34-14
L.S. 13-4
R.M. 8-9
P.M. 18-94
CITY LIMIT
SBE 872-54-1G-24
SBE 872-54-1G-23
U.P.R.R.
J ST.
(OLD STATE HWY. 99)
GROVE DR.
HARTLEY CT.
MERRITT AVE.
OAKS AVE.
RD. 100
ABAND. 1992-0044089
BASIS OF BEARINGS: R.M. 34-56
1"= 100'
Bk. 170
H ST. (POPLAR ST.)
CTR.
NE1/4
E1/4 COR.
687.16' TO N. LN. LOT 11
1204.7' TO S. LN. OF NE1/4
VICINITY OF TULARE
ASSESSOR'S MAPS BK.169 , PG.10
COUNTY OF TULARE, CALIFORNIA, U.S.A.
THE GROVE, R.M. 34-14
POR. THE GROVE 2, R.M. 34-56
POR. PARCEL MAP 1793, P.M. 18-94
RECORD OF SURVEY, L.S. 13-4
POR. PARCEL MAP 3130, P.M. 32-31
POR. CROCKER OAK PARK, R.M. 8-9
NOTE: Assessor's Parcel Numbers Shown in Circles
Assessor's Block Numbers Shown in Elipses
2002-0002953 | 12/02/2003 | PHN
REVISION | DATE | TECH