DISCLAIMER

THIS MAP WAS PREPARED FOR LOCAL PROPERTY ASSESSMENT PURPOSES ONLY AND THE PARCELS SHOWN HEREON MAY NOT COMPLY WITH STATE AND LOCAL SUBDIVISION ORDINANCES, AND NO LIABILITY IS ASSUMED FOR THE USE OF THE INFORMATION SHOWN HEREON.

POR. SE 1/4 SECTION 3, T.20S., R.24E., M.D.B. & M.

Tax Area Code 169–16
5–000

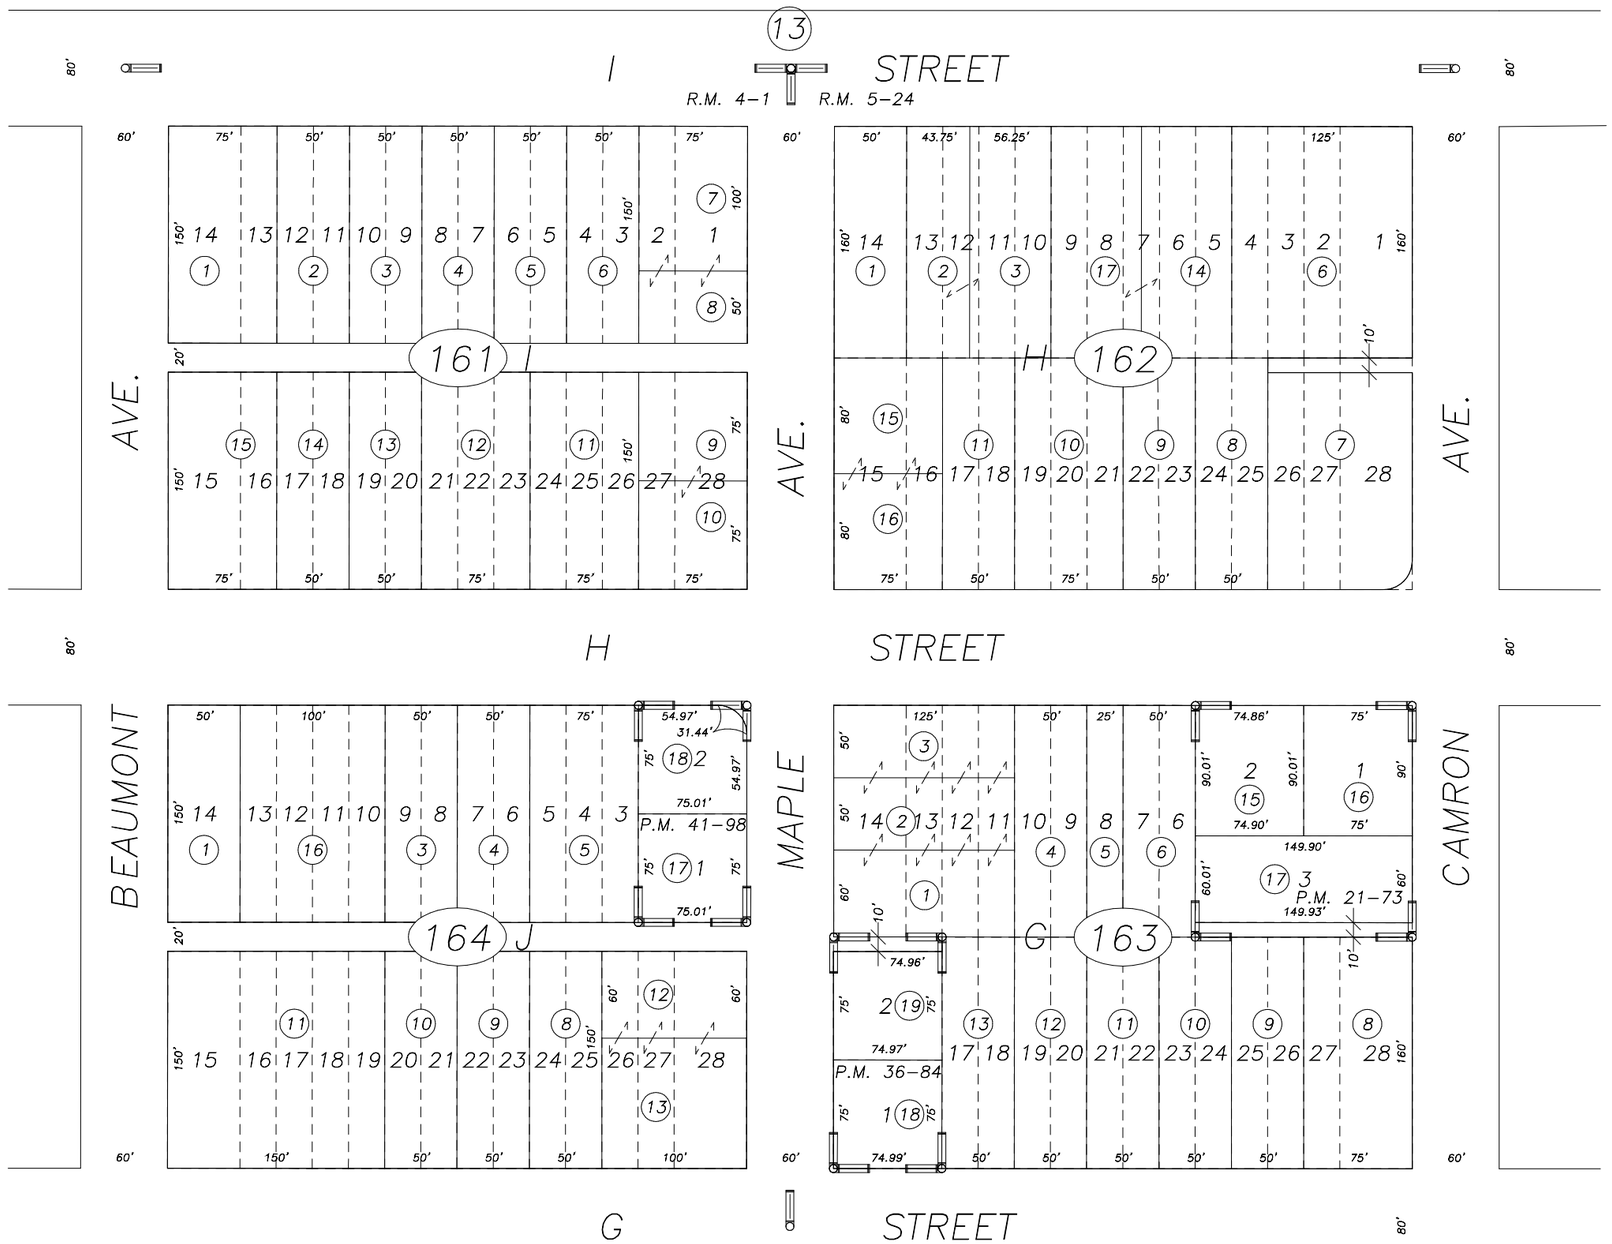

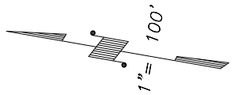

P.M. 41–98	6–29–94	KPT
REVISION	DATE	BY

POR. CAMRON ADD. NO. 1 BLKS. G & H, R.M. 5–24
POR. CAMRON ADD. NO. 2 BLKS. I & J, R.M. 4–1
PARCEL MAP 2072, P.M. 21–73
PARCEL MAP 3581, P.M. 36–84
PARCEL MAP 4094, P.M. 41–98

NOTE: Assessor's Block Numbers Shown in Ellipses
Assessor's Parcel Numbers Shown in Circles

CITY OF TULARE
ASSESSOR'S MAPS BK. 169 , PG. 16 .
COUNTY OF TULARE, CALIF.

94/95