POR. SE¼ OF NW¼ SEC. 2, T. 20S., R. 24E., M. D. B. & M.

TAX CODE AREA **170-07**

5-000
5-017

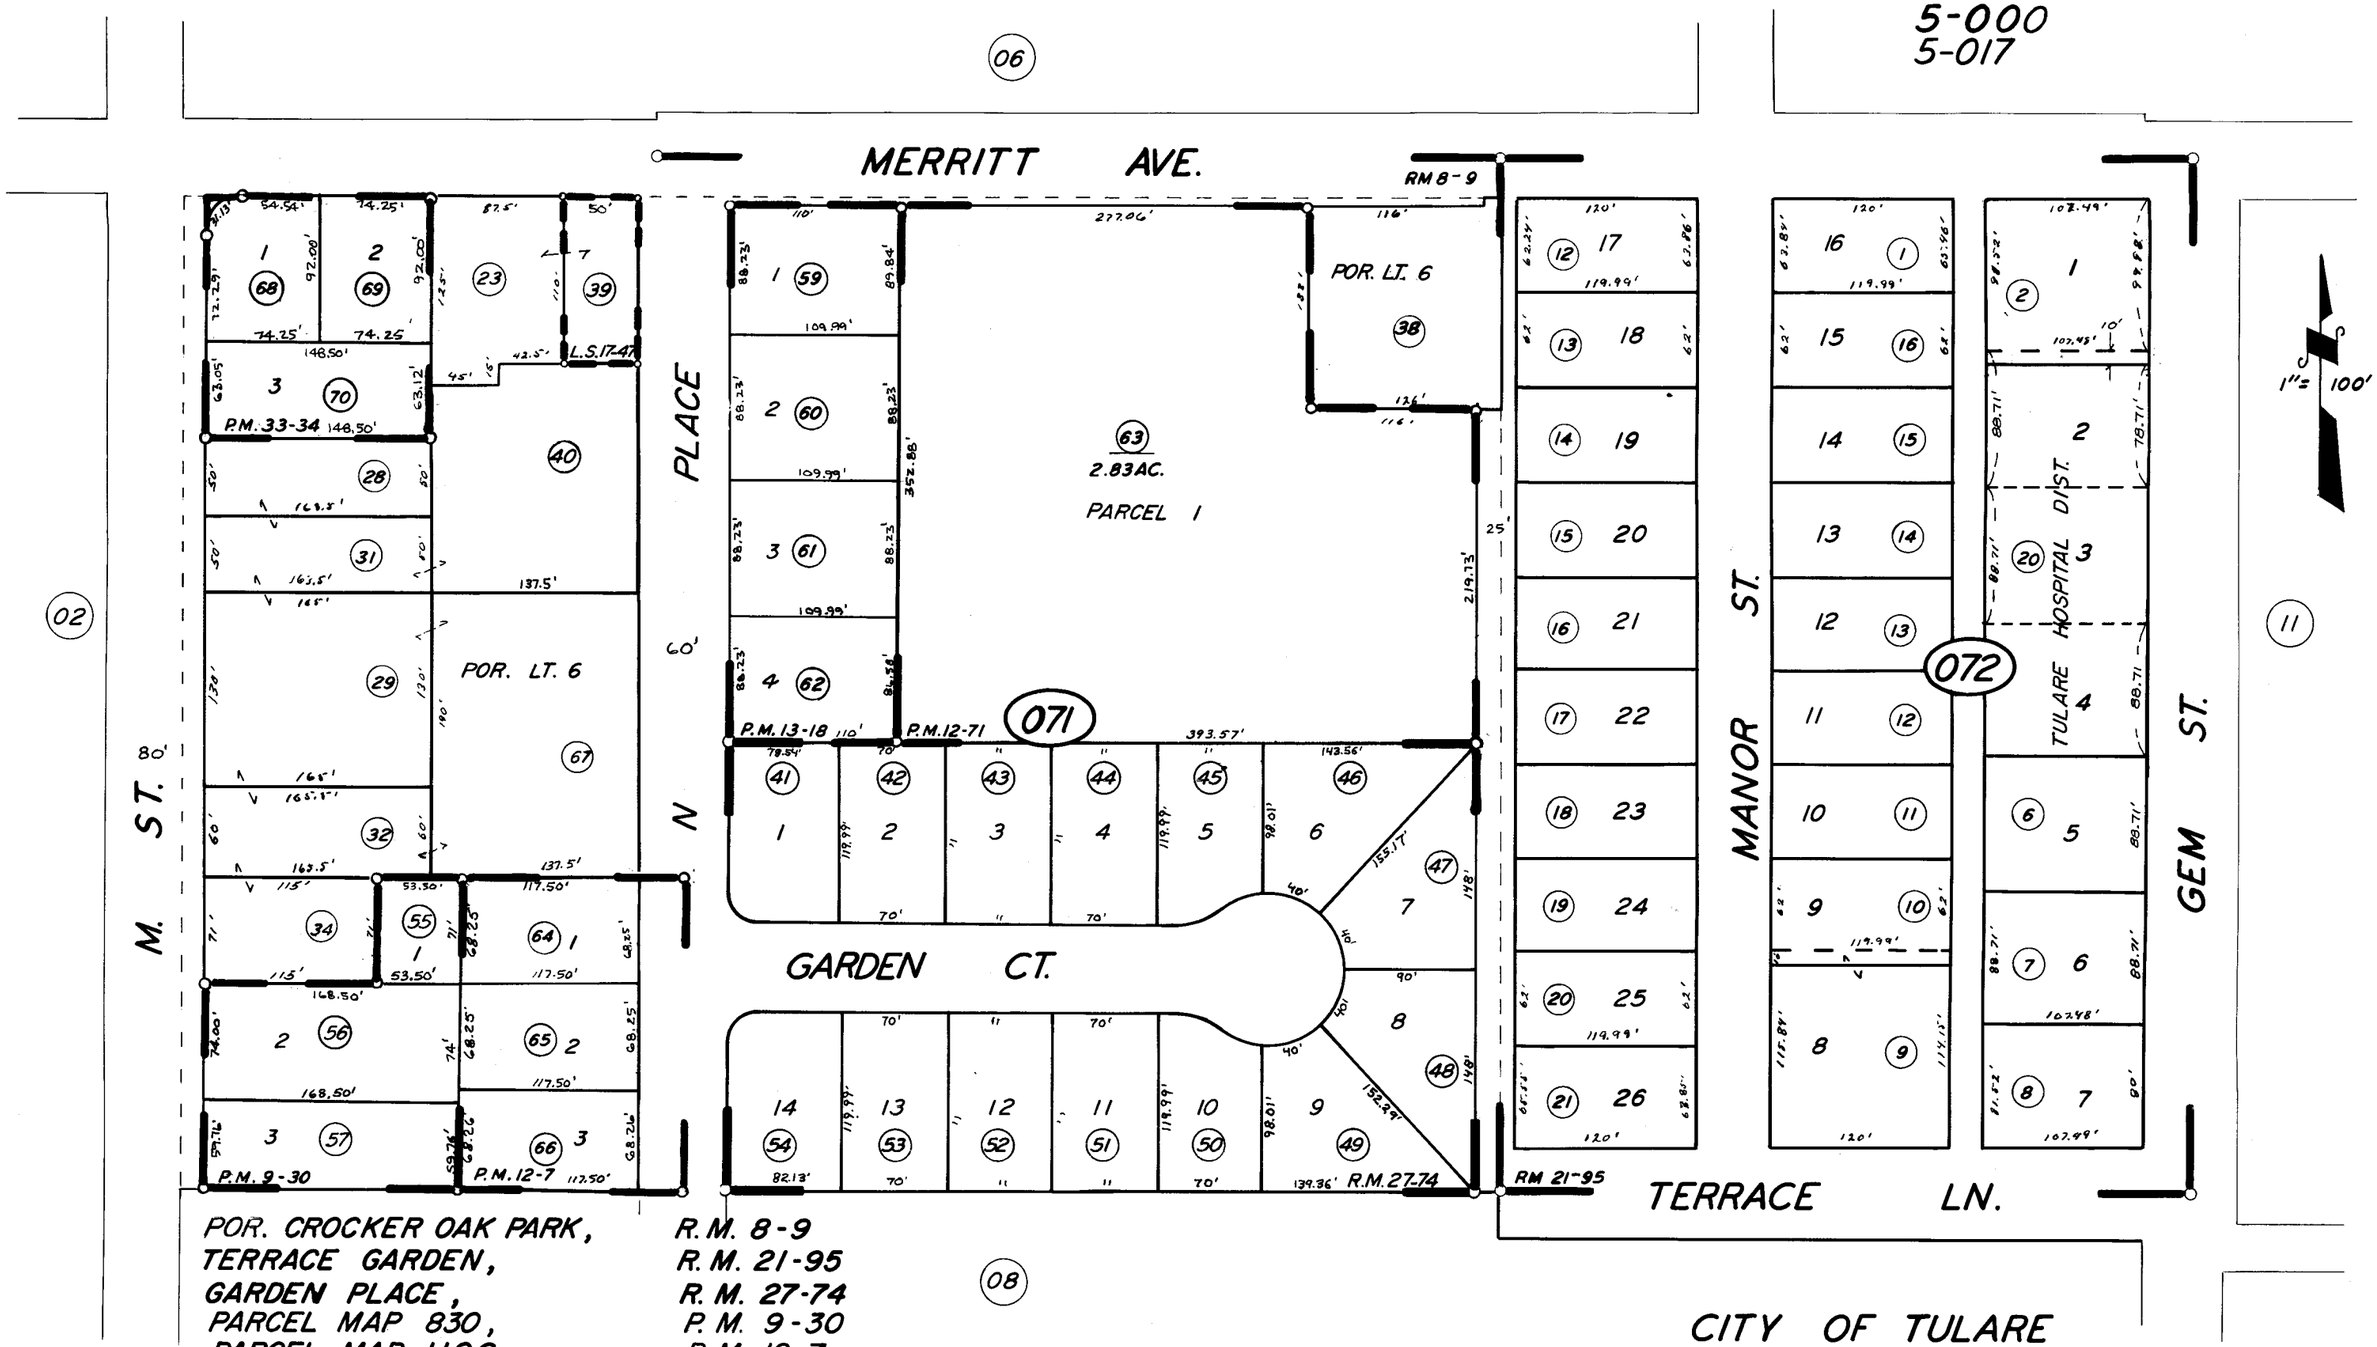

POR. CROCKER OAK PARK, R.M. 8-9
TERRACE GARDEN, R.M. 21-95
GARDEN PLACE, R.M. 27-74
PARCEL MAP 830, P.M. 9-30
PARCEL MAP 1106, P.M. 12-7
PARCEL MAP 1170, P.M. 12-71
PARCEL MAP 3232, P.M. 13-18
RECORD OF SURVEY P.M. 33-34
L.S. 17-47

CITY OF TULARE

ASSESSOR'S MAPS BK. 170, PG. 07

COUNTY OF TULARE, CALIF.

NOTE — ASSESSOR'S BLOCK NUMBERS SHOWN IN ELLIPSES
ASSESSOR'S PARCEL NUMBERS SHOWN IN CIRCLES