S'LY POR. SE¼ SEC. 2, T. 20S., R. 24E., M. D. B. & M.

TAX CODE AREA 170-16

5-000

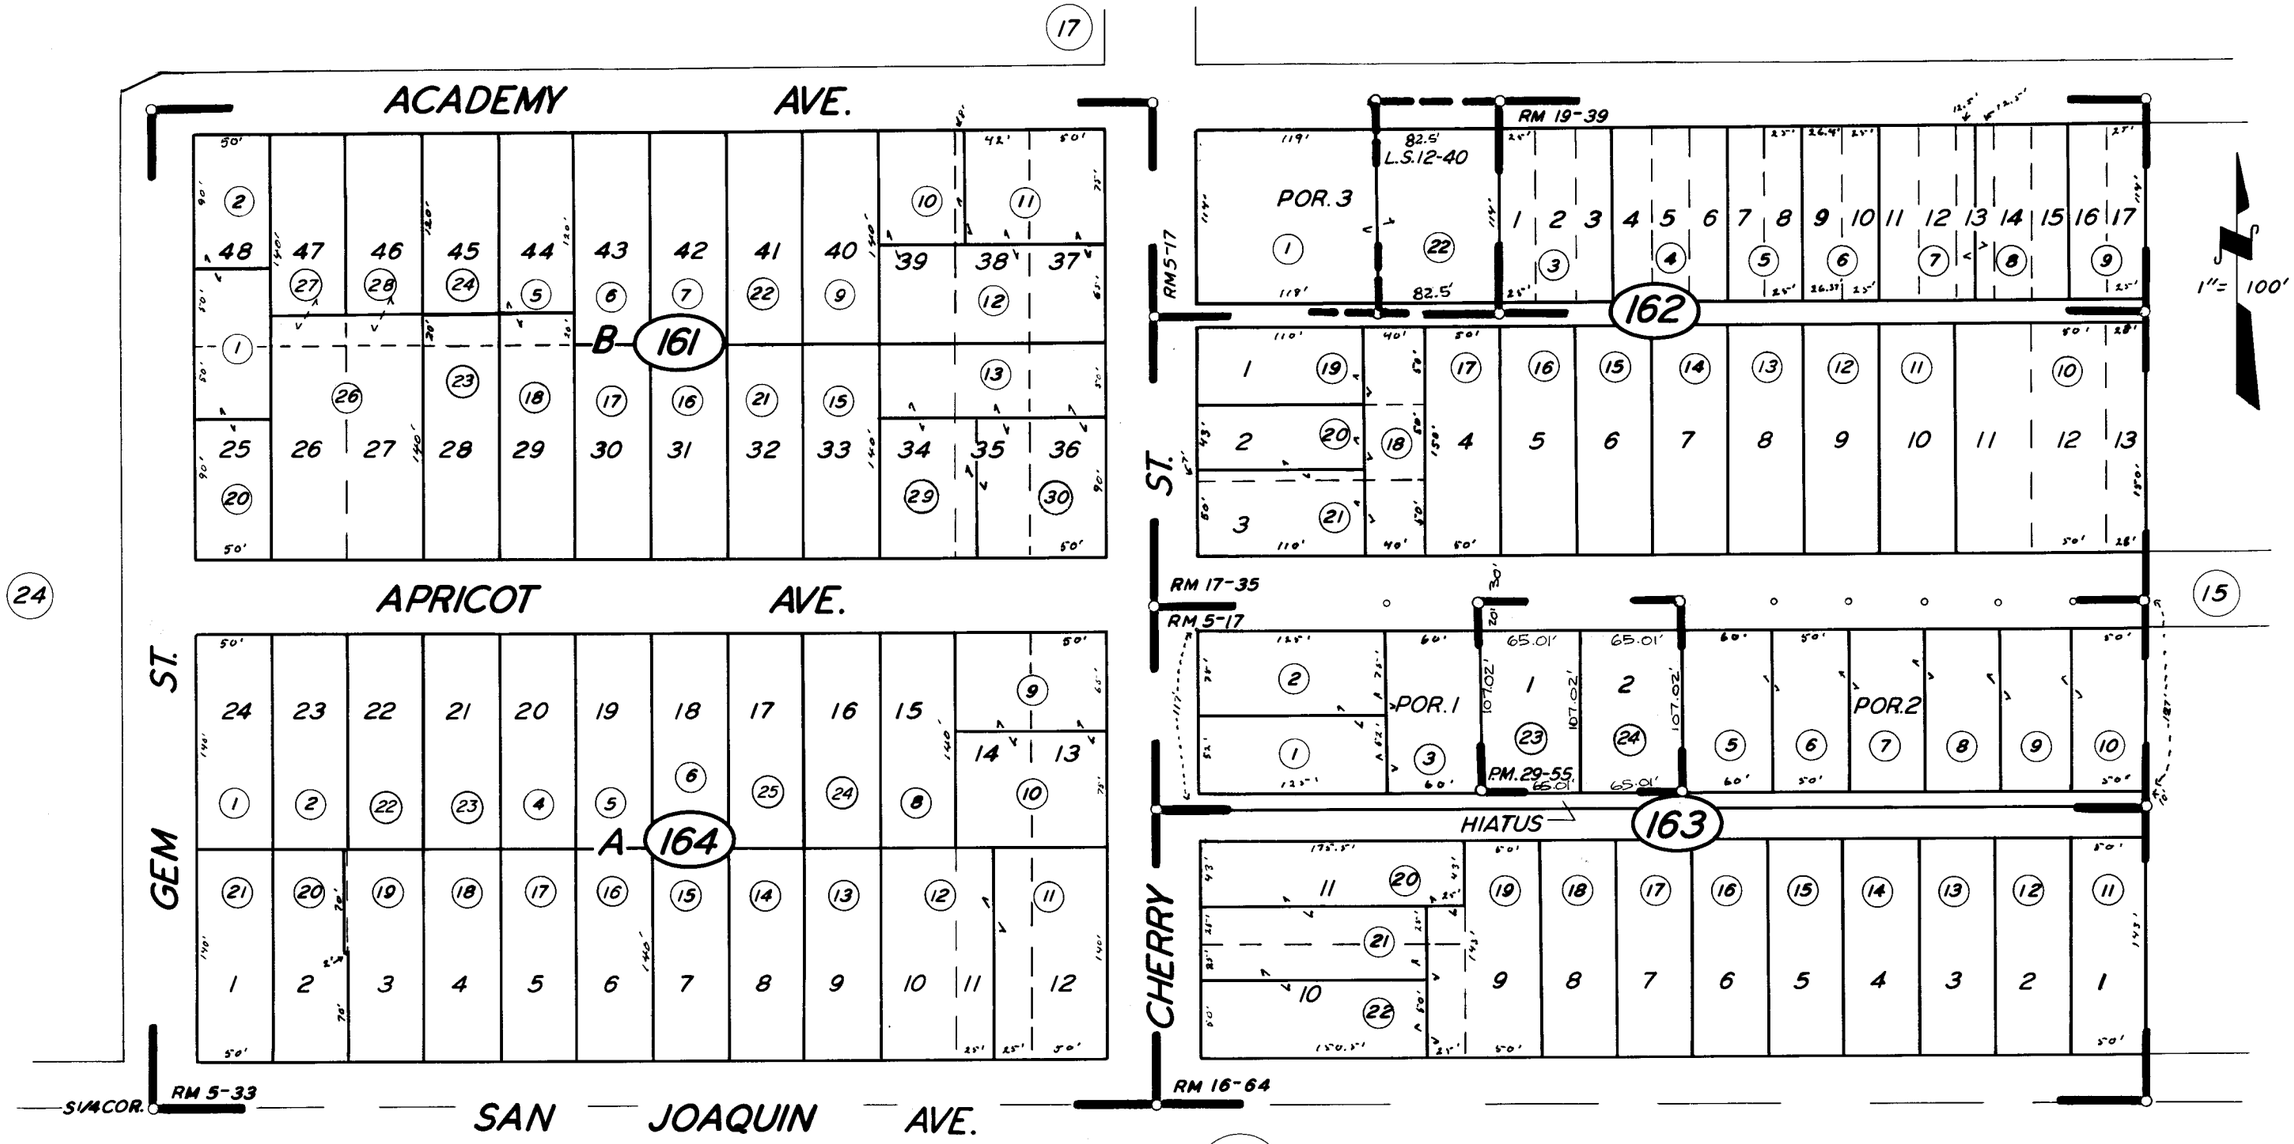

POR. AUBURNDALE ADD.	R.M. 5-17
ACADEMY LOTS	R.M. 5-33
SIBLEY TR.	R.M. 16-64
GLEN MYRON	R.M. 17-35
BILARIS SUB.	R.M. 19-39
RECORD OF SURVEY	L.S. 12-40
PARCEL MAP 2854,	P.M. 29-55

CITY OF TULARE

ASSESSOR'S MAPS BK. 170, PG. 16

COUNTY OF TULARE, CALIF.

NOTE — ASSESSOR'S BLOCK NUMBERS SHOWN IN ELLIPSES
ASSESSOR'S PARCEL NUMBERS SHOWN IN CIRCLES

3-1-64
4-8-63 TN