DISCLAIMER

THIS MAP WAS PREPARED FOR LOCAL PROPERTY ASSESSMENT PURPOSES ONLY. THE PARCELS SHOWN HEREON MAY NOT COMPLY WITH STATE AND LOCAL SUBDIVISION ORDINANCES. NO LIABILITY IS ASSUMED FOR THE USE OF THE INFORMATION HEREON.

REVISED: 09/18/2009
REASON: 2008-0057710
CAD TECH: CBT

POR. SE¼ SEC.2, T.20S., R.24E., M.D.B.&M.

TAX CODE AREA
005-060
005-000

170-17

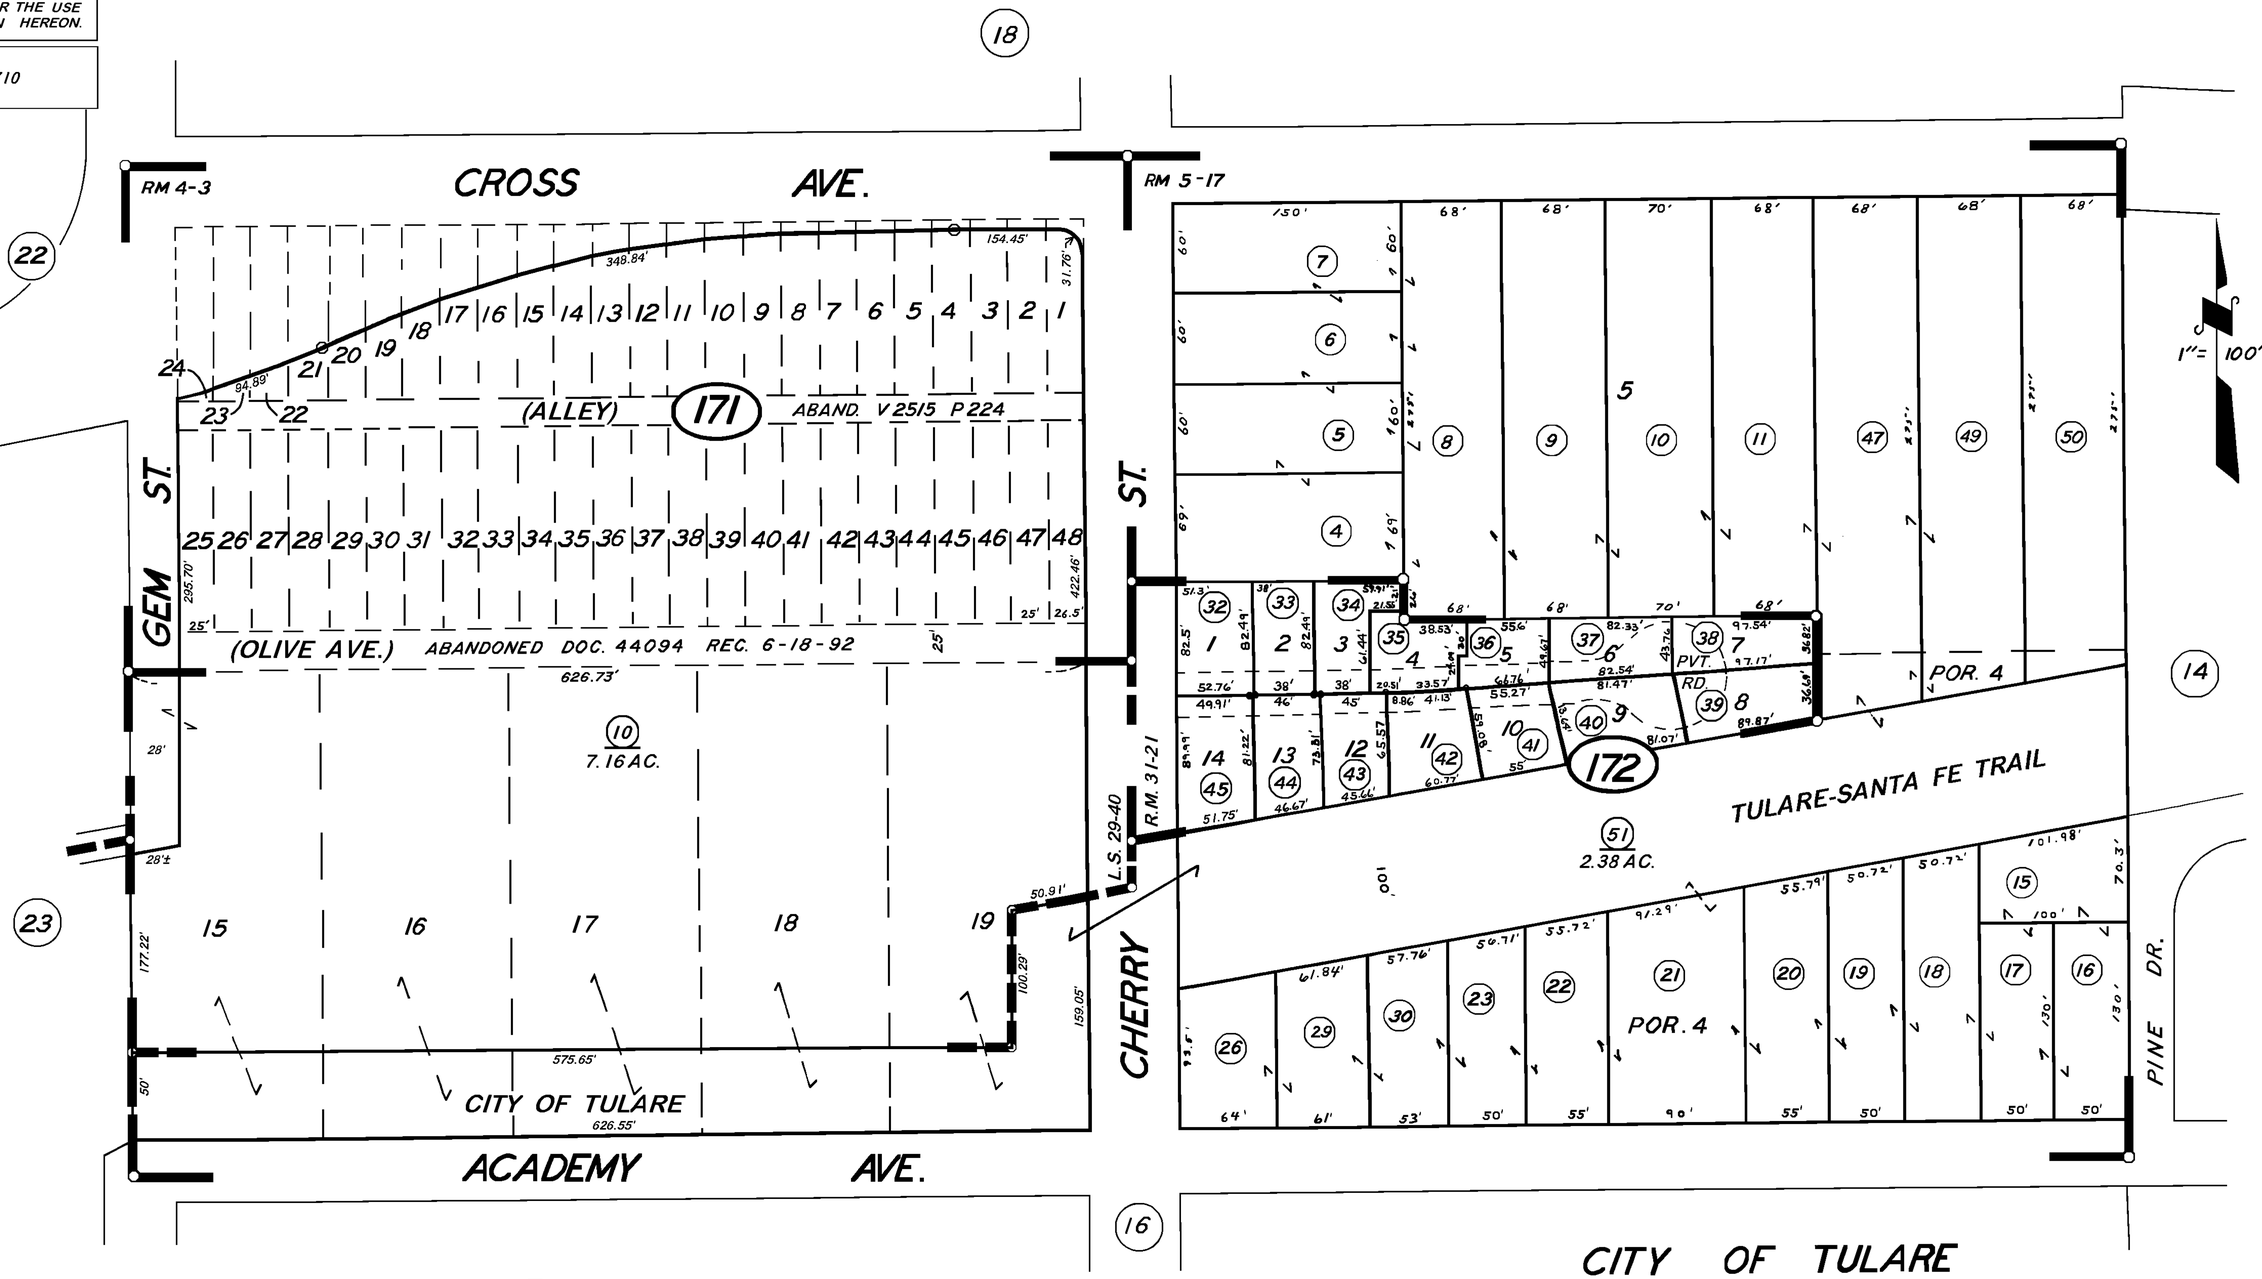

CHERRY MANOR, R.M. 31-21
PAUL'S SUB., R.M. 4-3
POR. AUBURNDALE ADD., R.M. 5-17
POR. RECORD OF SURVEY, L.S. 29-40

CITY OF TULARE
ASSESSOR'S MAPS BK. 170, PG. 17
COUNTY OF TULARE, CALIF.

NOTE — ASSESSOR'S BLOCK NUMBERS SHOWN IN ELLIPSES
ASSESSOR'S PARCEL NUMBERS SHOWN IN CIRCLES