DISCLAIMER

THIS MAP WAS PREPARED FOR LOCAL PROPERTY ASSESSMENT PURPOSES ONLY AND THE PARCELS SHOWN HEREON MAY NOT COMPLY WITH STATE AND LOCAL SUBDIVISION ORDINANCES, AND NO LIABILITY IS ASSUMED FOR THE USE OF THE INFORMATION SHOWN HEREON.

POR. N 1/2 SECTION 1, T.20S., R.24E., M.D.B. & M.

Tax Area Code 171–01
005–017
005–087

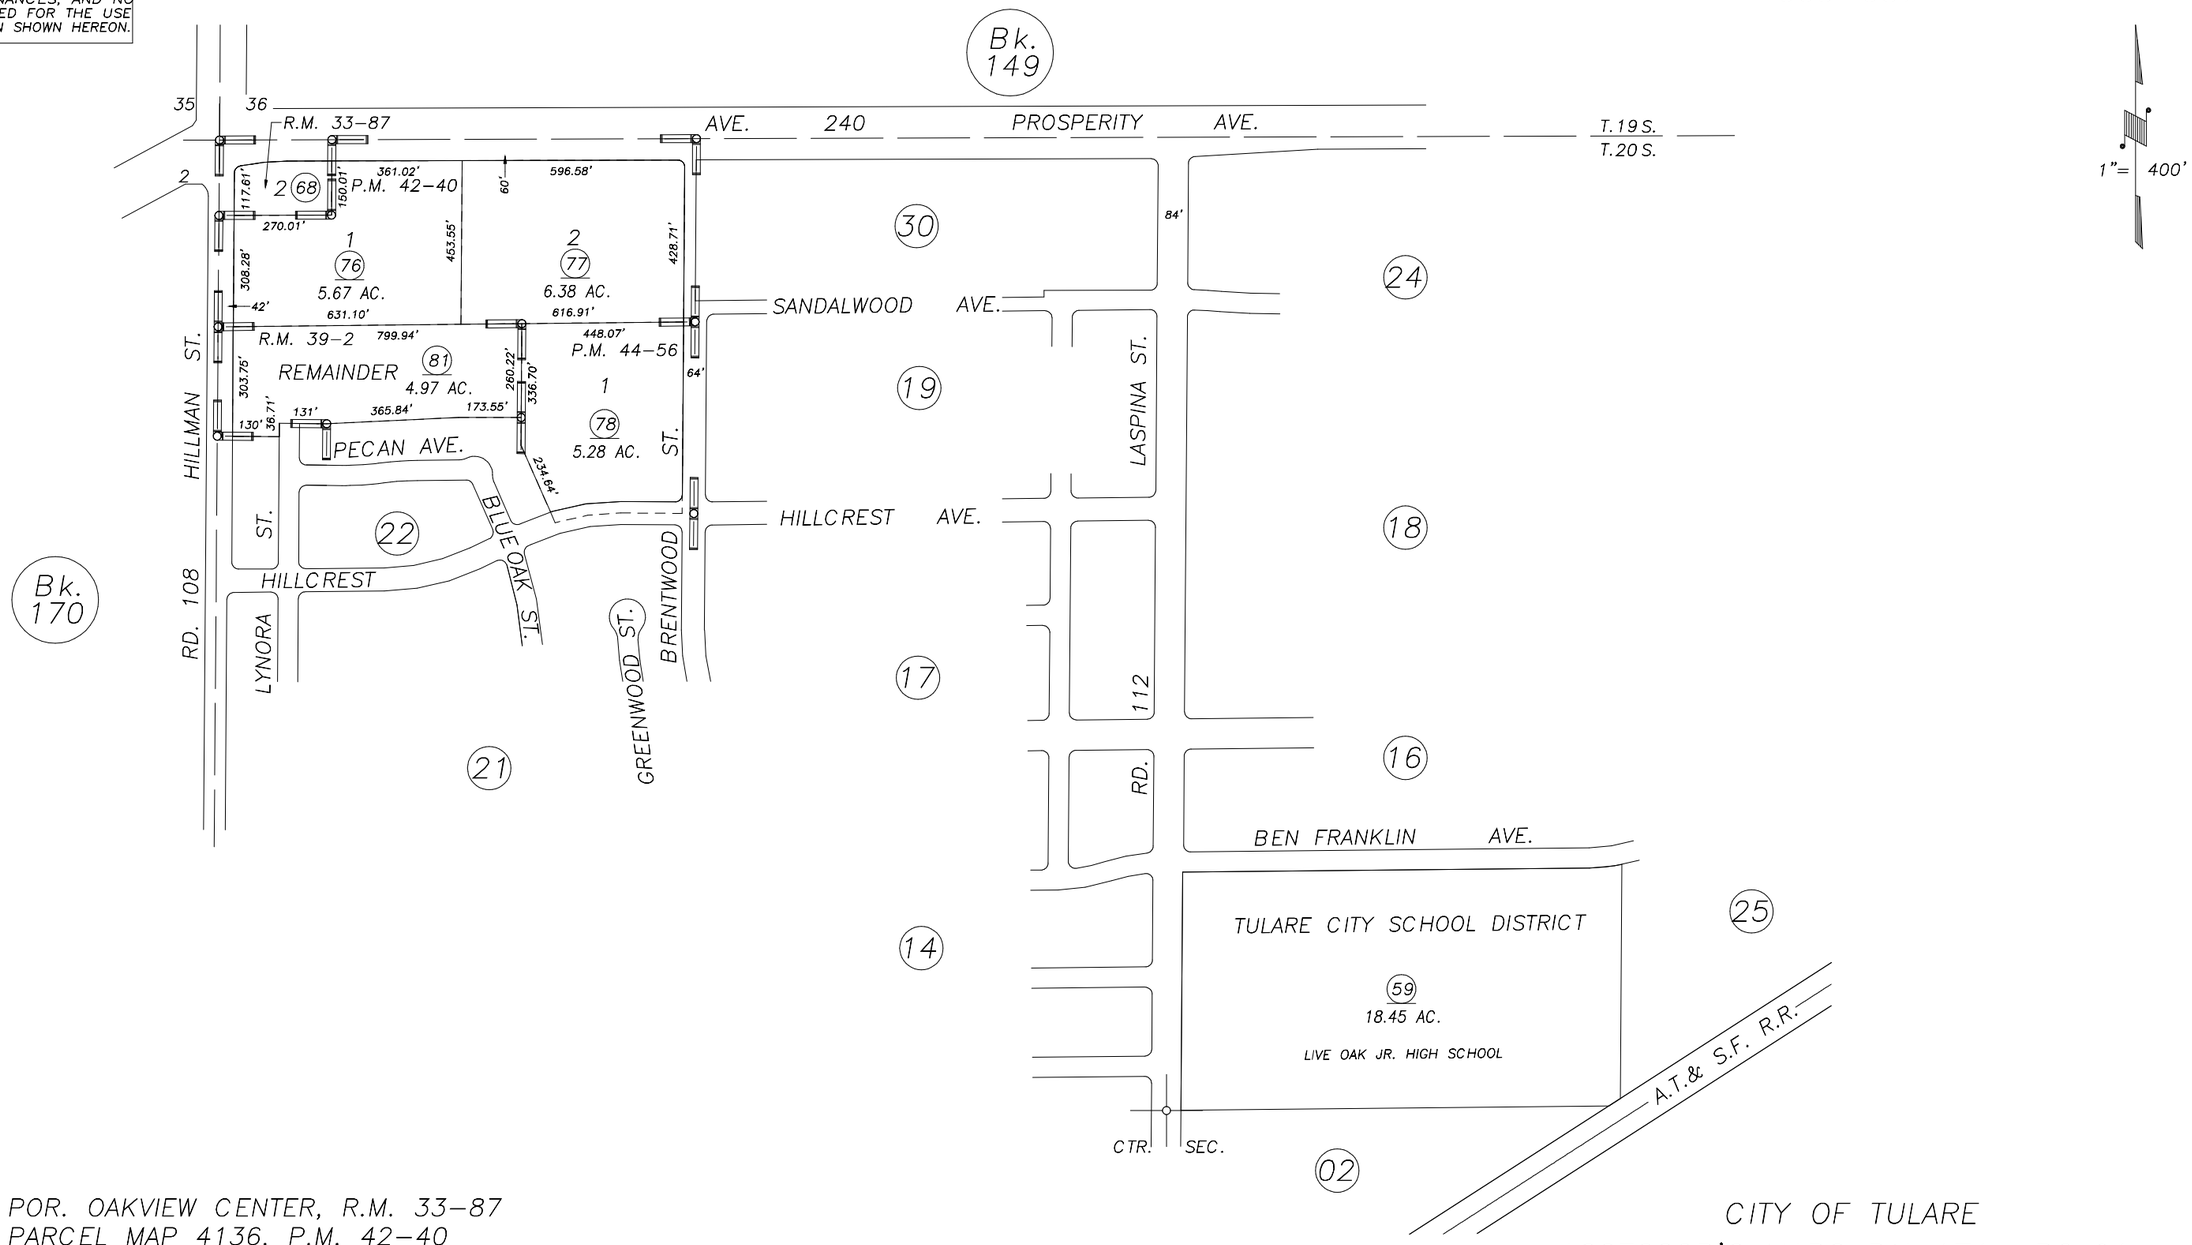

REVISION	DATE	BY
2001–0031692	8/28/2001	SU

POR. OAKVIEW CENTER, R.M. 33–87
PARCEL MAP 4136, P.M. 42–40
POR. PARCEL MAP 4351, P.M. 44–56
POR. OAKVIEW ESTATES NO. 9, R.M. 39–2

CITY OF TULARE
ASSESSOR'S MAPS BK. 171 , PG. 01 .
COUNTY OF TULARE, CALIF.

NOTE: Assessor's Block Numbers Shown in Ellipses
Assessor's Parcel Numbers Shown in Circles

02/03