POR. S1/2 OF SE1/4 OF SW1/4, SEC. 1, T.20 S., R.24 E., M.D.B. & M.

TAX CODE AREA 171-06
5-015
5-017
5-030

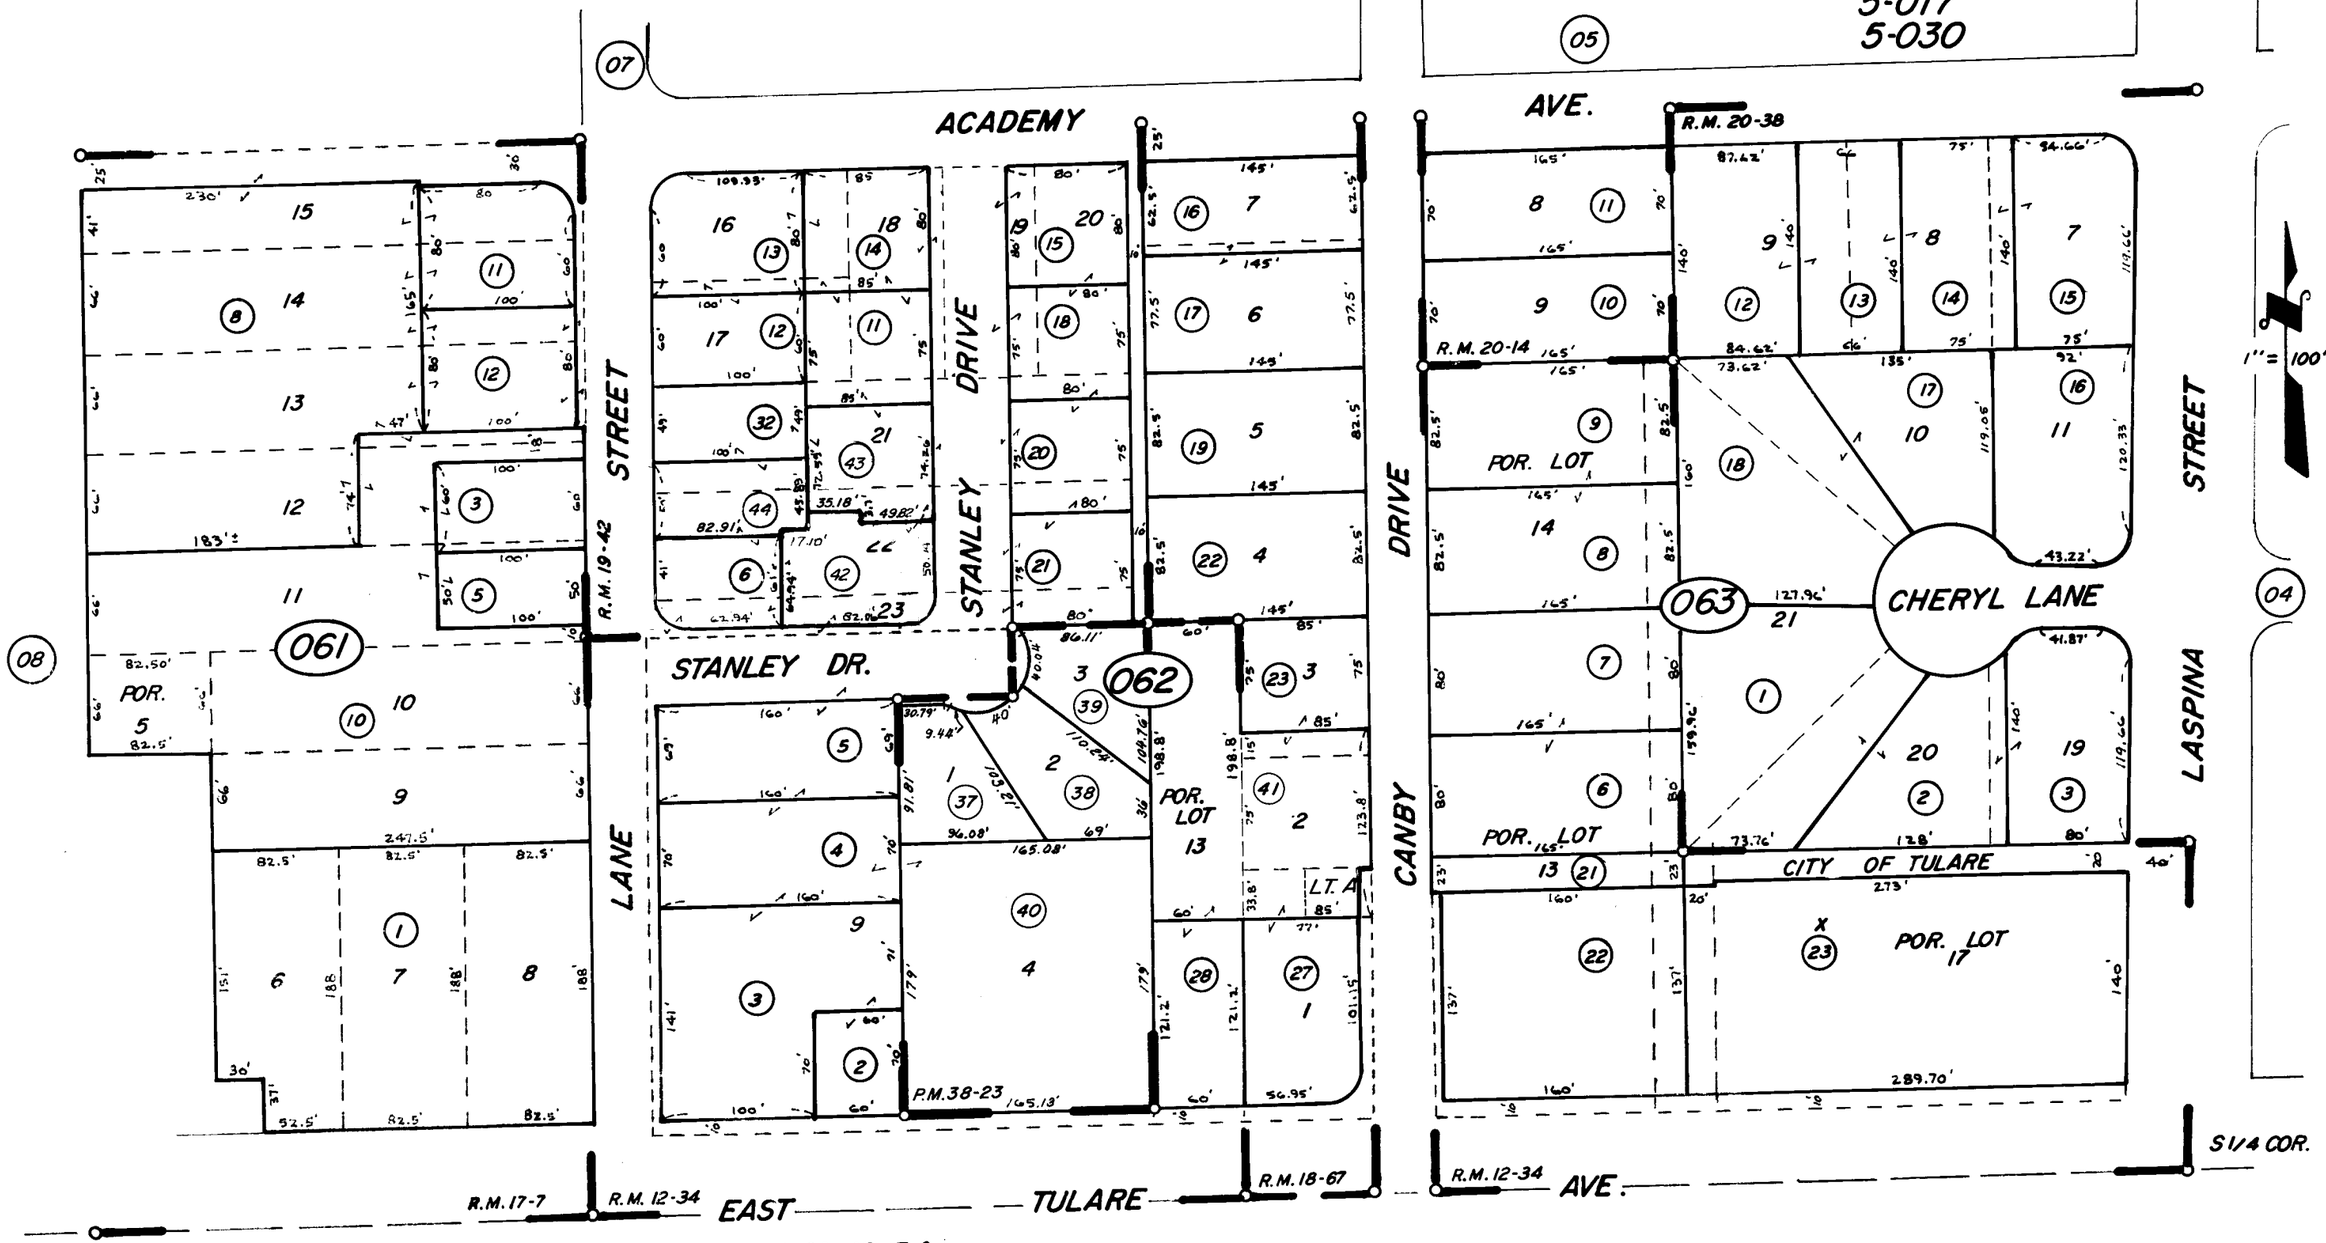

POR. ELBA VILLA TRACT, R.M. 12-34
POR. DAYTON TRACT, R.M. 17-7
POR. CANBY SUB., R.M. 18-67
POR. TRACT NO. 4, R.M. 19-42
POR. TRACT NO. 97, R.M. 20-14
POR. TRACT NO. 146, R.M. 20-38
PARCEL MAP 3720, P.M. 38-23

BK. 177

CITY OF TULARE
ASSESSOR'S MAPS BK. 171, PG. 06.
COUNTY OF TULARE, CALIF.

NOTE—ASSESSOR'S BLOCK NUMBERS SHOWN IN ELLIPSES
ASSESSOR'S PARCEL NUMBERS SHOWN IN CIRCLES