DISCLAIMER

THIS MAP WAS PREPARED FOR LOCAL PROPERTY ASSESSMENT PURPOSES ONLY AND THE PARCELS SHOWN HEREON MAY NOT COMPLY WITH STATE AND LOCAL SUBDIVISION ORDINANCES, AND NO LIABILITY IS ASSUMED FOR THE USE OF THE INFORMATION SHOWN HEREON.

S1/2 OF NE1/4 OF NE1/4 SEC.1, T.20S., R.24E., M.D.B.&M.

Tax Area Codes 005-021 005-017

171-28

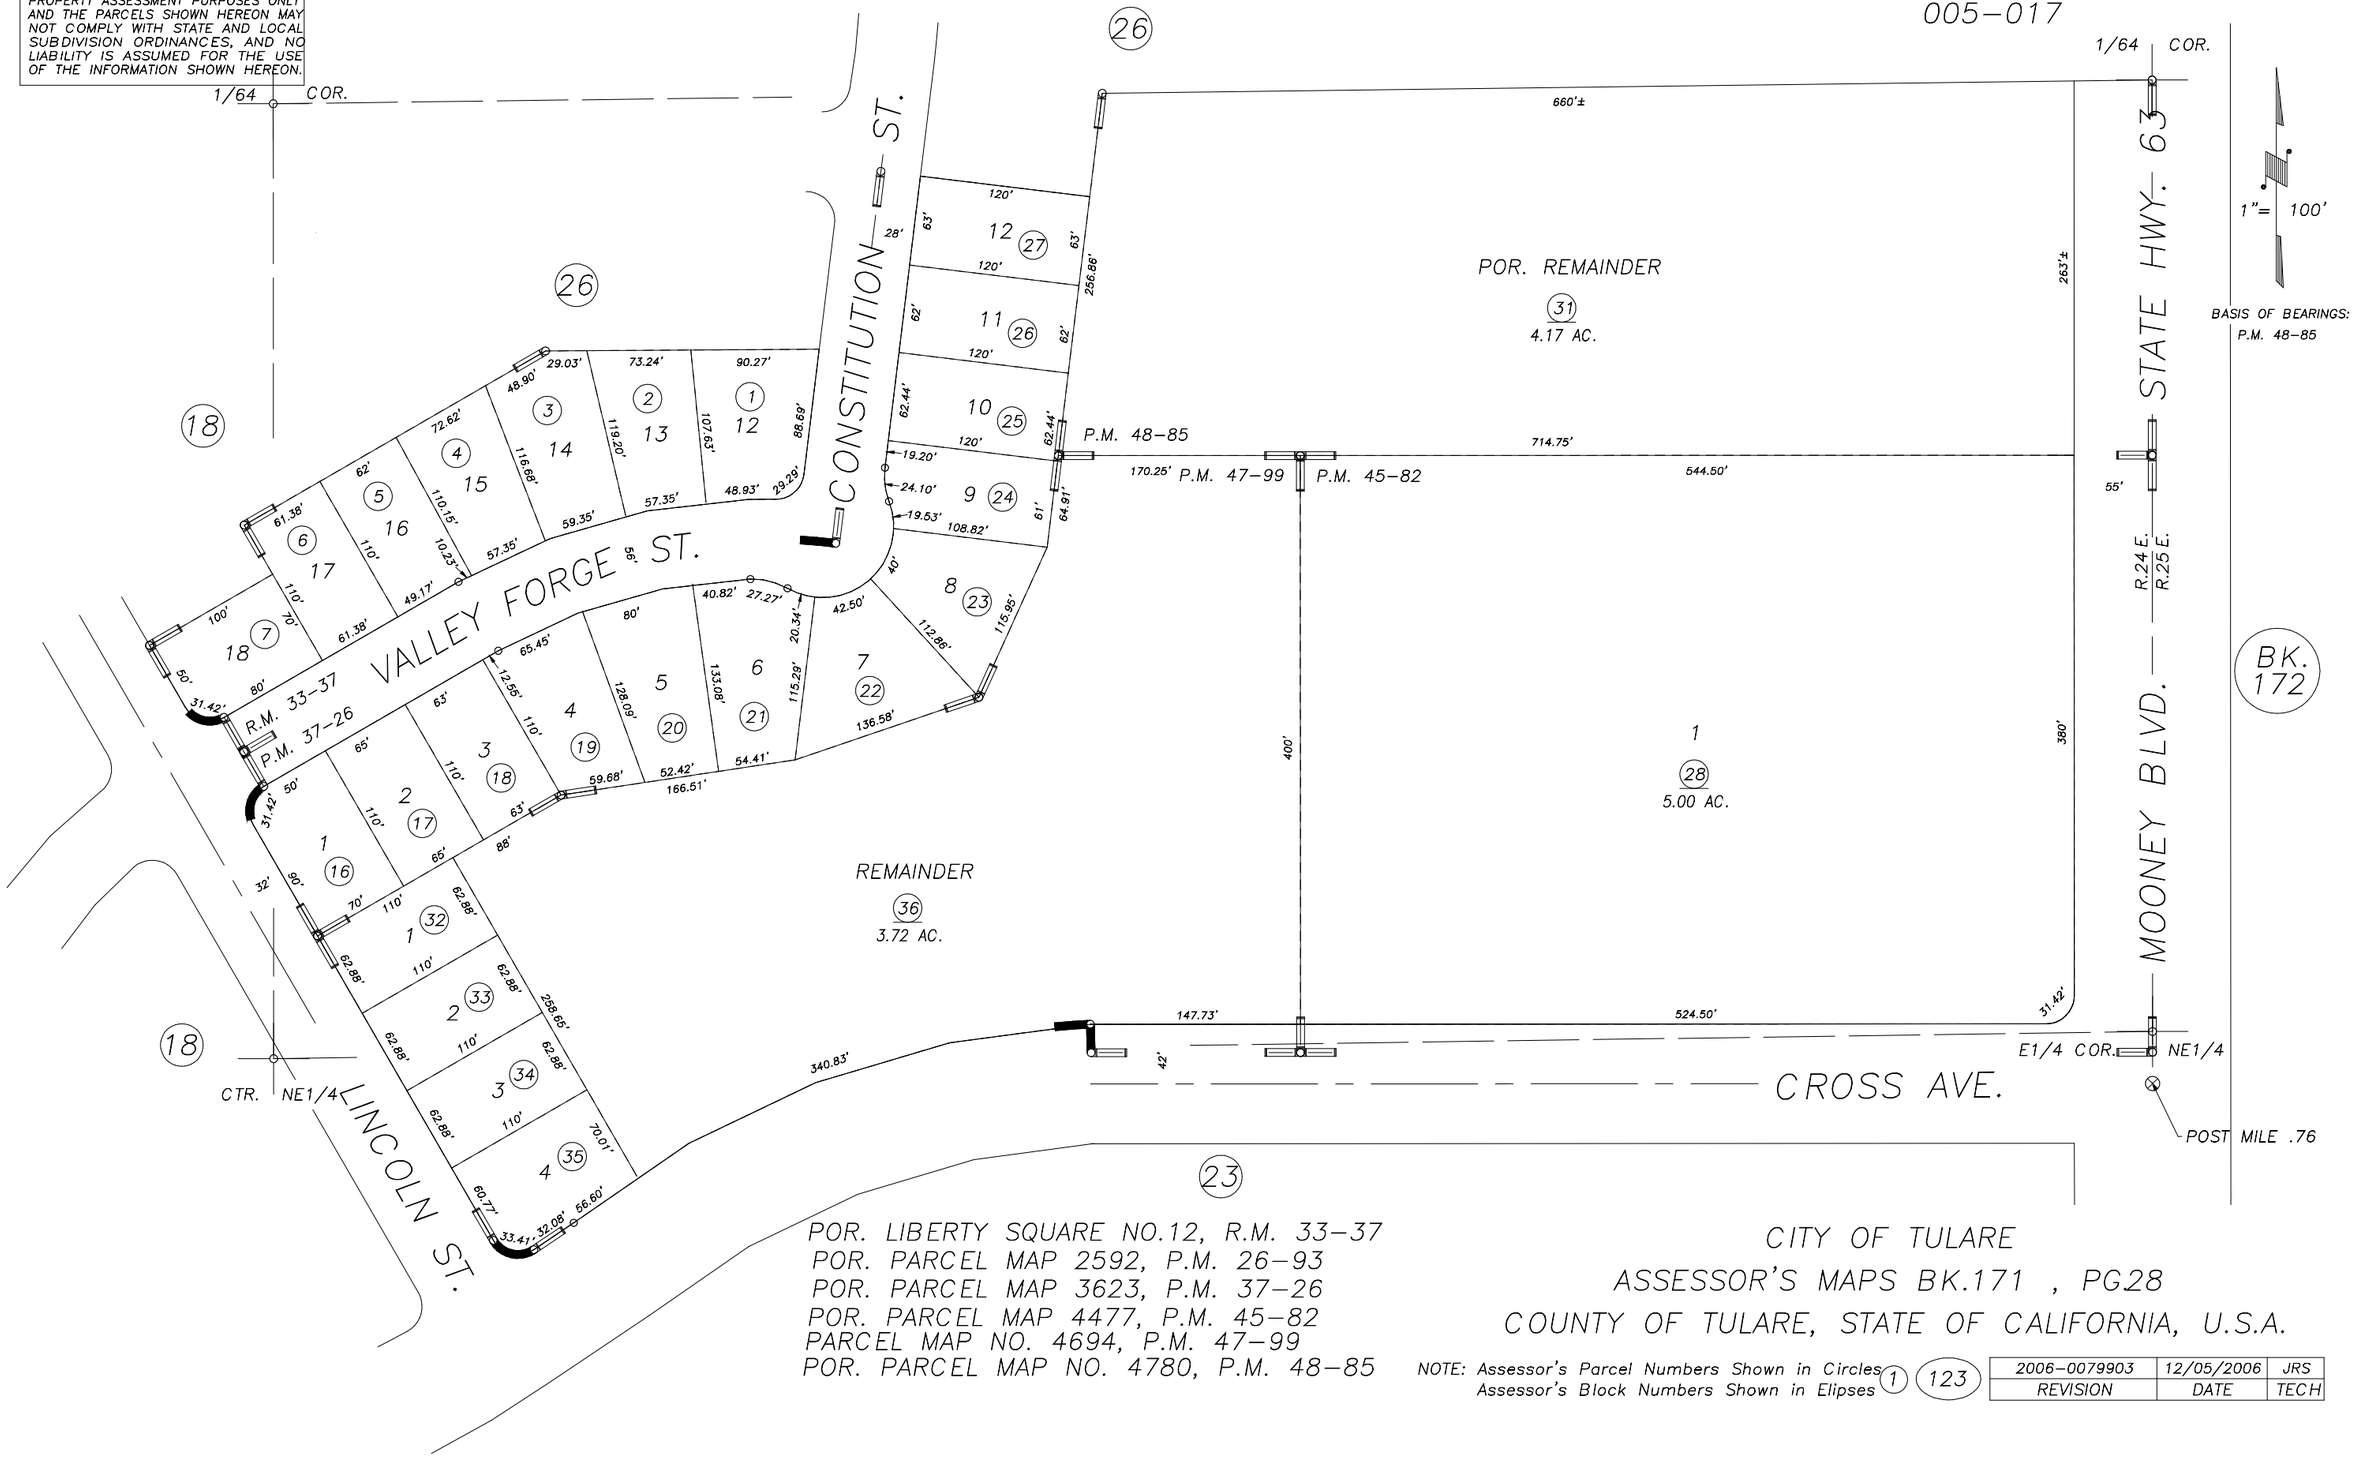

POR. LIBERTY SQUARE NO.12, R.M. 33-37
POR. PARCEL MAP 2592, P.M. 26-93
POR. PARCEL MAP 3623, P.M. 37-26
POR. PARCEL MAP 4477, P.M. 45-82
PARCEL MAP NO. 4694, P.M. 47-99
POR. PARCEL MAP NO. 4780, P.M. 48-85

CITY OF TULARE
ASSESSOR'S MAPS BK.171 , PG28
COUNTY OF TULARE, STATE OF CALIFORNIA, U.S.A.

NOTE: Assessor's Parcel Numbers Shown in Circles (1)
Assessor's Block Numbers Shown in Elipses (123)

REVISION	DATE	TECH
2006-0079903	12/05/2006	JRS